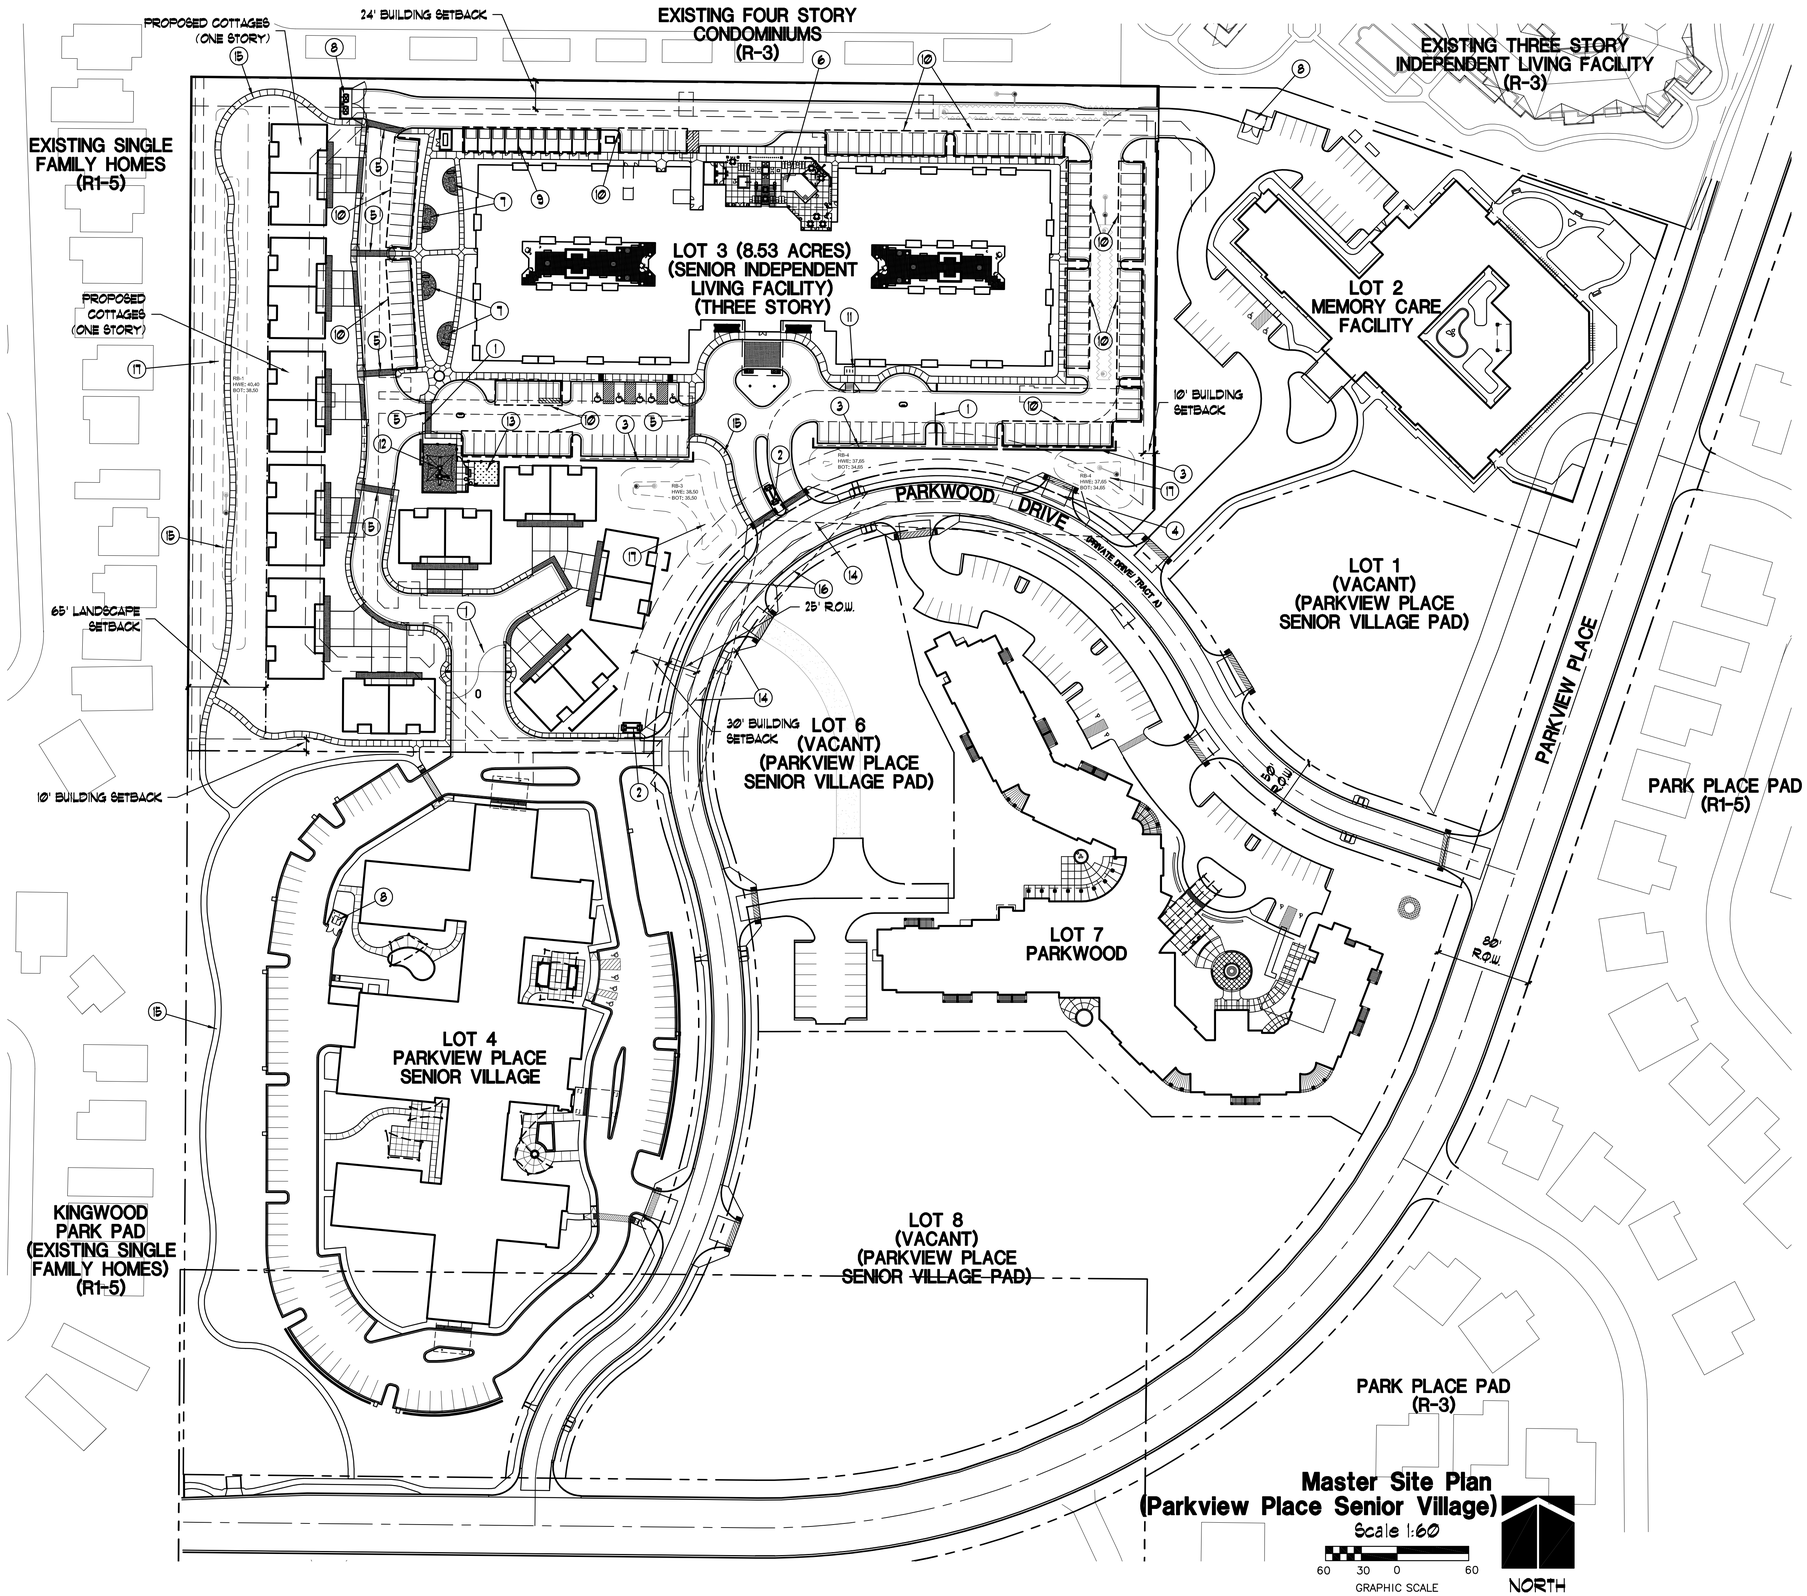

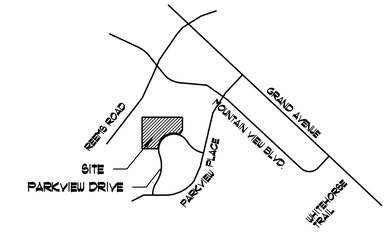

Vicinity Map

NORTH

PLAN KEY NOTES:

1. GATED ENTRY
2. MONUMENT SIGN (SHOWN FOR REFERENCE ONLY- CONSTRUCTION PER SEPARATE PLAN & PERMIT)
3. PARKING SCREEN WALL
4. EXISTING CURBCUT TO BE REMOVED AND REPLACED WITH CURB, GUTTER AND 6' SIDEWALK
5. STAMPED COLORED CONCRETE CROSSWALKS
6. POOL/SPA AMENITY
7. EXERCISE PANELS & EQUIPMENT
8. REFUSE
9. GARAGES
10. PARKING CANOPY
11. BIKE PARKING
12. PLAY EQUIPMENT
13. DOG RELIEF AREA
14. SIGHT VISIBILITY LINE
15. 5' WIDE INTERCONNECTING INTERNAL SIDEWALK
16. EXISTING 6' SIDEWALK
17. RETENTION BASIN PER CIVIL DWGS.

No.	REVISIONS/SUBMISSIONS	DATE

PARK AT SURPRISE INDEPENDENT LIVING FACILITY

MASTER SITE PLAN

PRJ 10-059 / CR10-060
SURPRISE, ARIZONA

phillip r. ryan
landscape architect p.c.
landscape architecture & planning
4916 s. quiet way
gilbert, arizona 85298
(480) 899-5813 fax (480) 963-3674

DRAWING TITLE

MASTER SITE PLAN

REGISTERED LANDSCAPE ARCHITECT CERTIFICATE NO. 1489 PHILLIP R. RYAN Date Signed 6/1/16 ARIZONA, U.S.A. Expires 03/31/18

DESIGNED BY: PRR	PROJECT NO.
DRAWN BY: DLR	SCALE:
CHECKED BY: PRR	DRAWING NO.
DATE: 6/1/16	MSP-1
DATA FILE:	