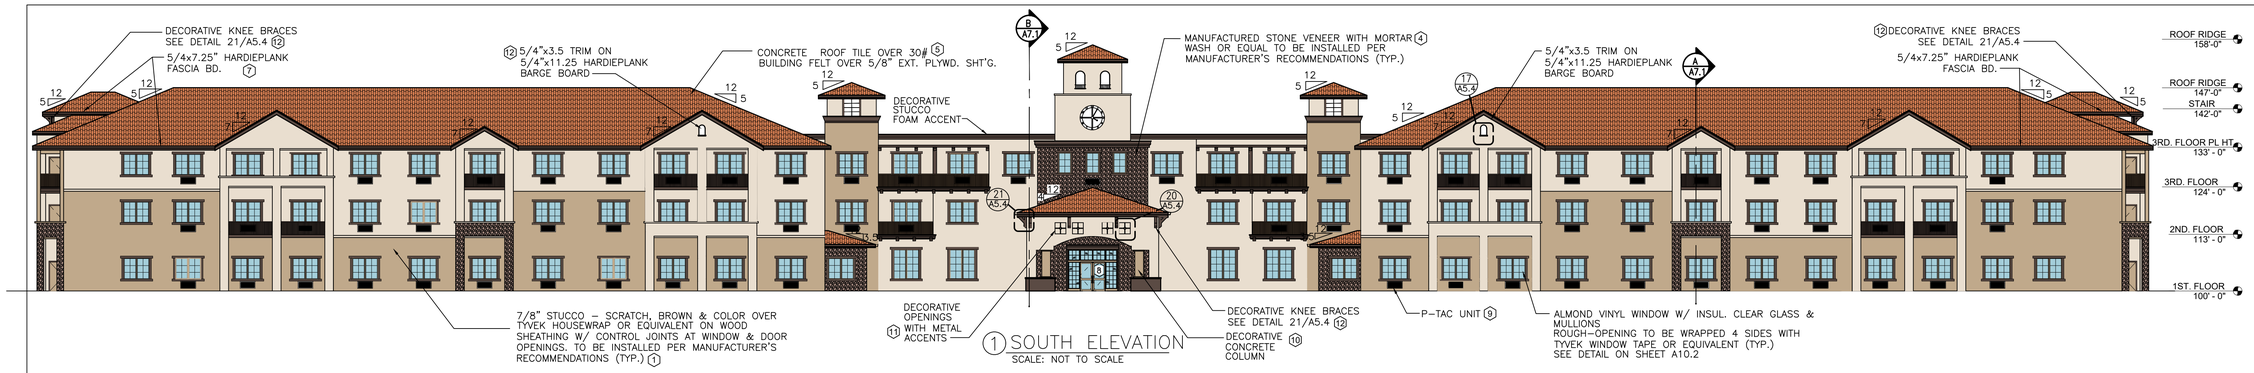

1 SOUTH ELEVATION
SCALE: NOT TO SCALE

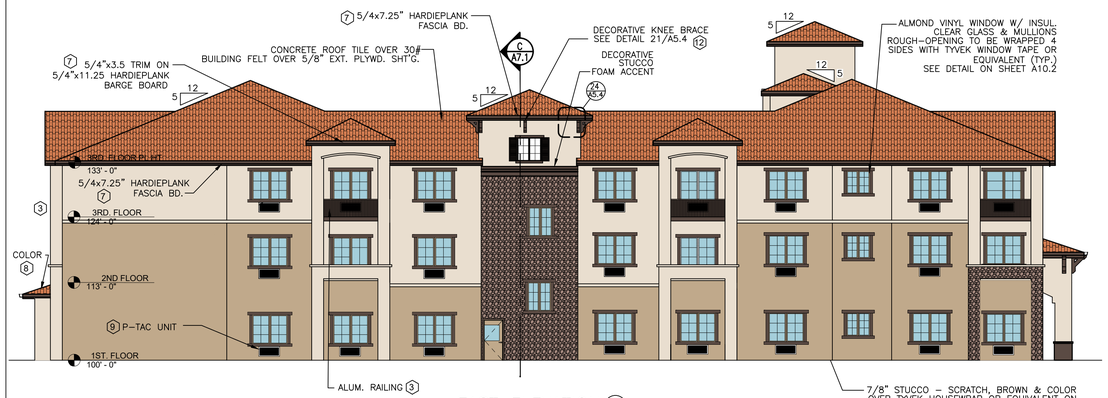

EAST ELEVATION (2)
SCALE: NOT TO SCALE

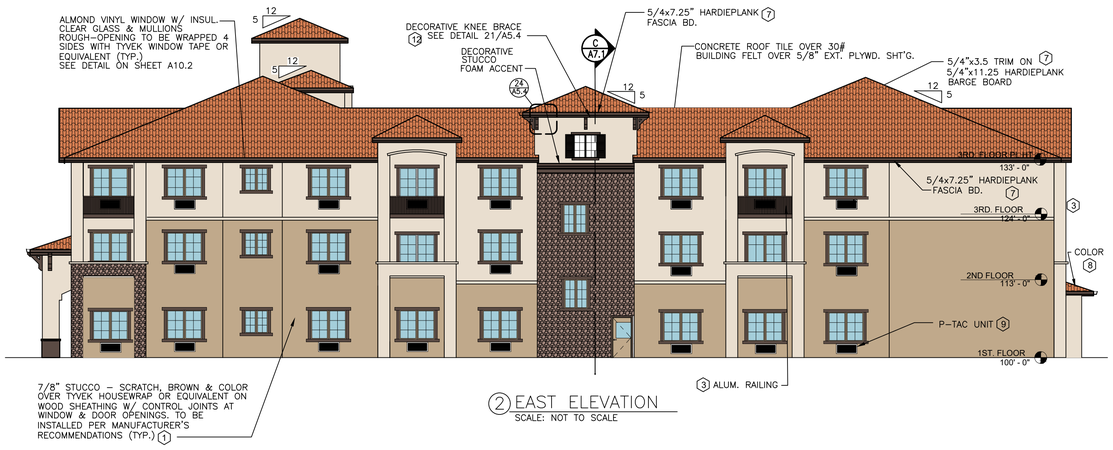

(2) EAST ELEVATION
SCALE: NOT TO SCALE

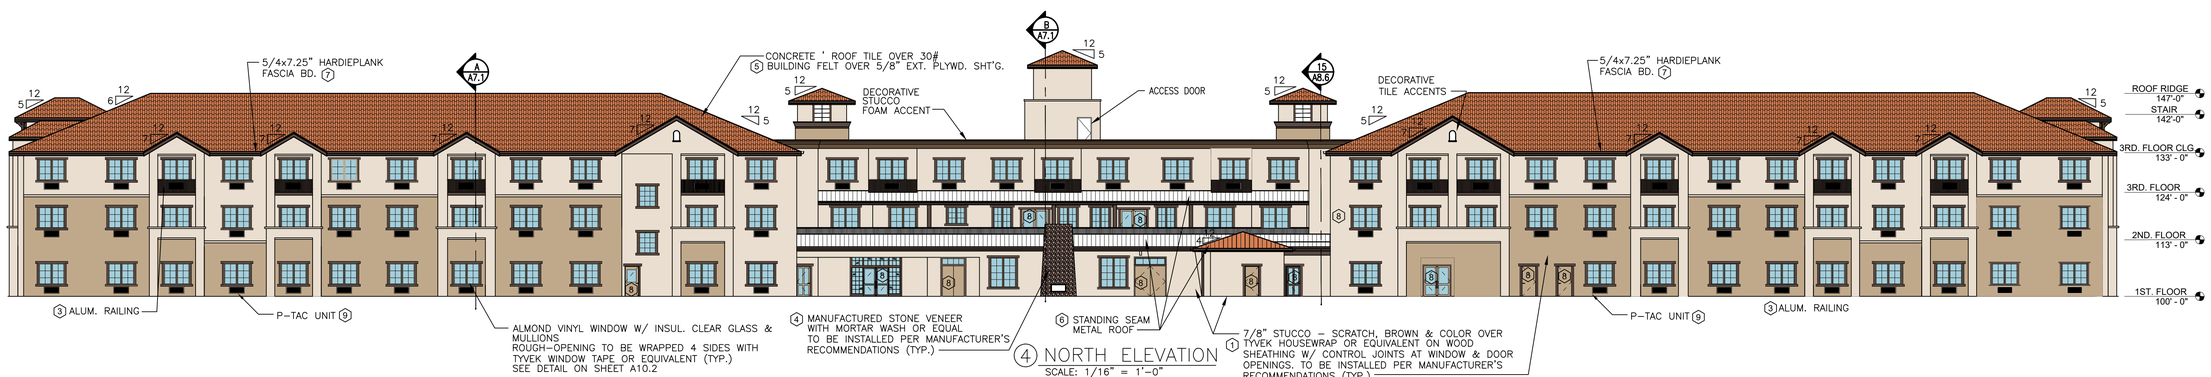

(4) NORTH ELEVATION
SCALE: 1/16" = 1'-0"

EXTERIOR FINISH SCHEDULE

TAG	ITEM	ESR REPORT#	MFR.	COLOR/MATERIAL
1	STUCCO 1	1194	–	PAINTED SHERWIN WILLIAMS SW6140 MODERATE WHITE
2	STUCCO 2	1194	–	PAINTED SHERWIN WILLIAMS SW7510 CHATEAU BROWN
3	ALUM. RAILING		–	
4	MFR. STONE		ARIZONA STONE	TUSCAN VILLA "FLORENTINE" WITH MORTAR WASH
5	ROOF TILE		MONTIER TILE	CALIFORNIA MISSION BLEND CONCRETE S-TILE
6	STANDING SEAM METAL ROOFING		–	
7	FASCIA BD. & BARGE BD.		–	PAINTED SHERWIN WILLIAMS SW7510 CHATEAU BROWN
8	DOORS WOOD OR METAL		–	PAINTED SHERWIN WILLIAMS UTILITY DOORS – SW 6140 MODERATE WHITE ENTRY DOORS – SW6143 "BASKET BEIGE"
9	P-TAC GRILLE		AMANA	PAINTED SHERWIN WILLIAMS 48 @ SW6140 MODERATE WHITE
10	DECORATIVE CONCRETE COL.		–	NATURAL PRE-CAST CONCRETE (PITTED)
11	DECORATIVE METAL ACCENTS		–	RUSTIC (ESPRESSO) WROUGHT IRON
12	DECORATIVE KNEE BRACES		–	PAINTED SHERWIN WILLIAMS SW7510 CHATEAU BROWN

NOTES:
1. P-TAC UNIT GRILLS TO BE PAINTED TO MATCH THE BUILDING BODY COLOR AND ARE TO BE SCREENED WITH LANDSCAPE.

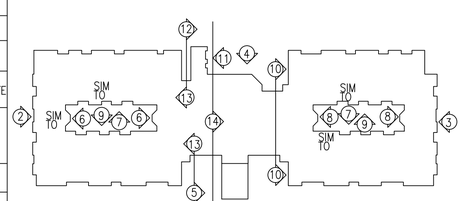

(1) KEY PLAN

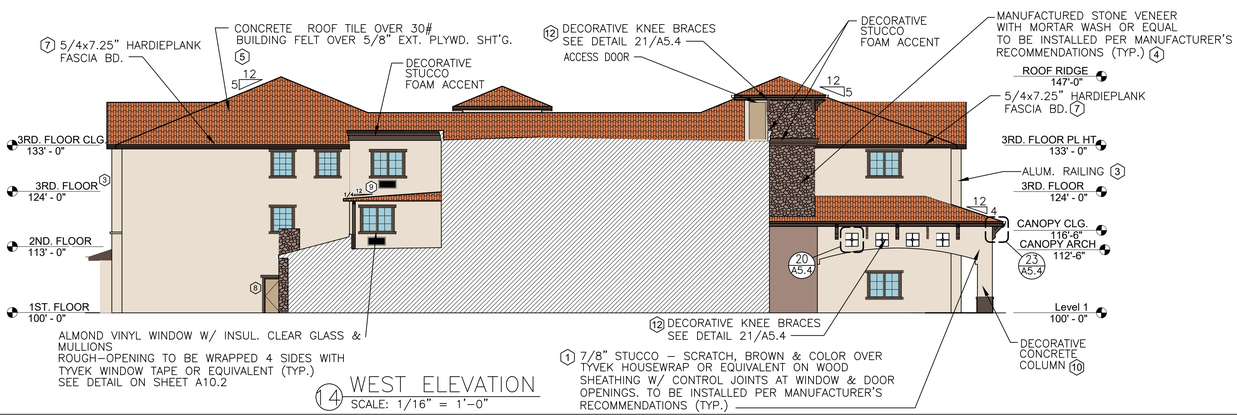

(4) WEST ELEVATION
SCALE: 1/16" = 1'-0"

REGISTERED ARCHITECT
CERTIFICATE NO. 62036
LYLE A. BREMMEYER
ARIZONA, U.S.A.
Expires 6/30/19

Lyle Andrew Bremmeyer, NCARB
ARCHITECTURAL SERVICES
111 MARKET STREET NE, SUITE 325
Olympia, Washington 98501
(360) 892-9090
FAX (360) 867-1956
Email: AndyB@WedgwoodServices.com

STATES LICENSED:

Washington	Wyoming
Oregon	New Mexico
Michigan	Texas
Colorado	Arizona
Florida	Nevada
Utah	Montana
Georgia	Missouri
Idaho	Illinois

LJB DESIGNS, LLC
111 Market Street N.E., Suite 325
Olympia, Washington 98501
(360) 867-1945
E-mail: LJBDesigns@Comcast.net

RJ DEVELOPMENT LLC
401 Central Street SE
Olympia, Washington 98501
(360) 528-3343
E-mail: jeff@rjdevelopment.com

PROPOSED
THE PARK AT SURPRISE
INDEPENDENT LIVING
FACILITY

14630 W PARKWOOD DR
SURPRISE, AZ 85374

SCALE: AS NOTED
DATE OF ISSUE: 7-29-16

DESIGN DOCUMENTS
APPROVAL
APPROVAL
PERMIT DOCUMENTS
BID DOCUMENTS
CONTRACT DOC.
REVISIONS
DATE SUBJECT

EXTERIOR ELEVATIONS

SHEET NO.
A6.1

PROJECT NO.

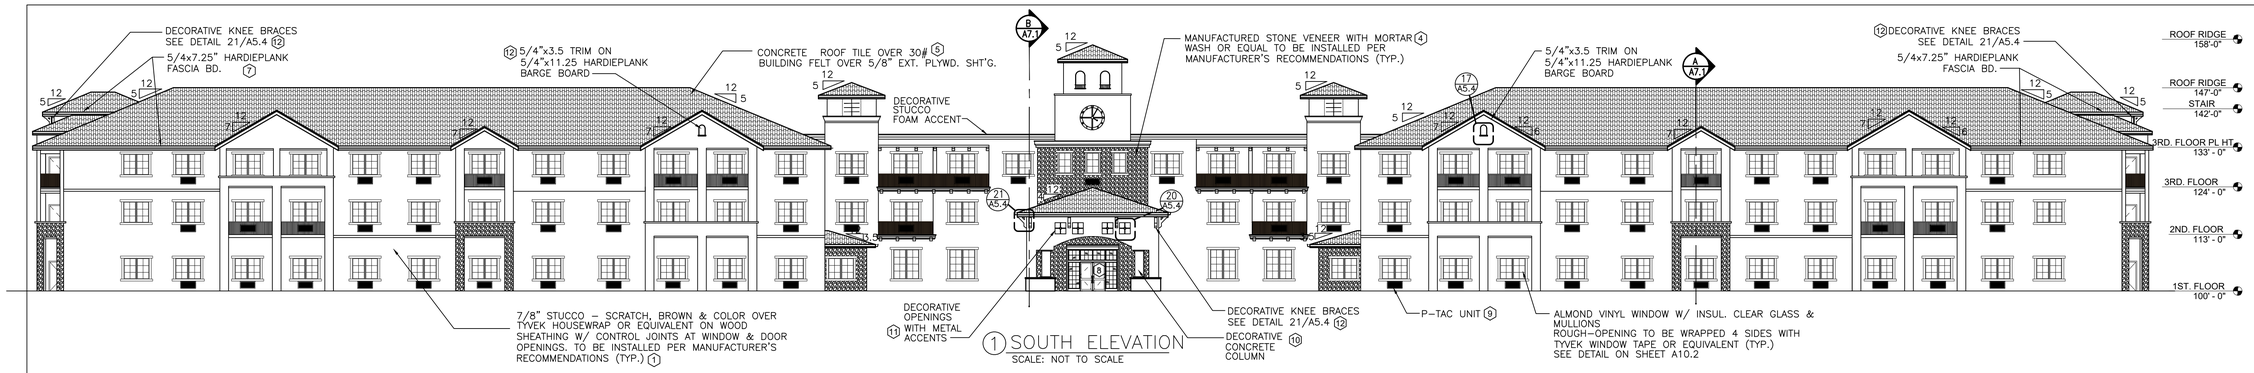

1 SOUTH ELEVATION
SCALE: NOT TO SCALE

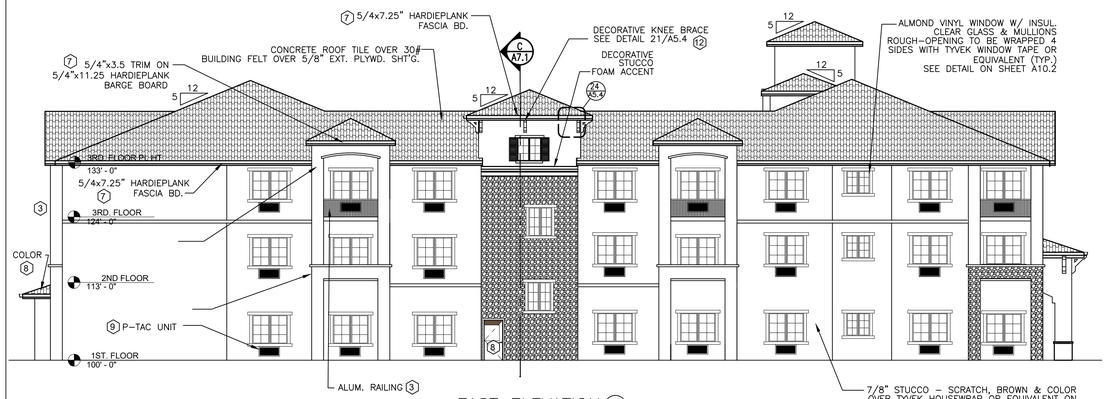

EAST ELEVATION (2)
SCALE: NOT TO SCALE

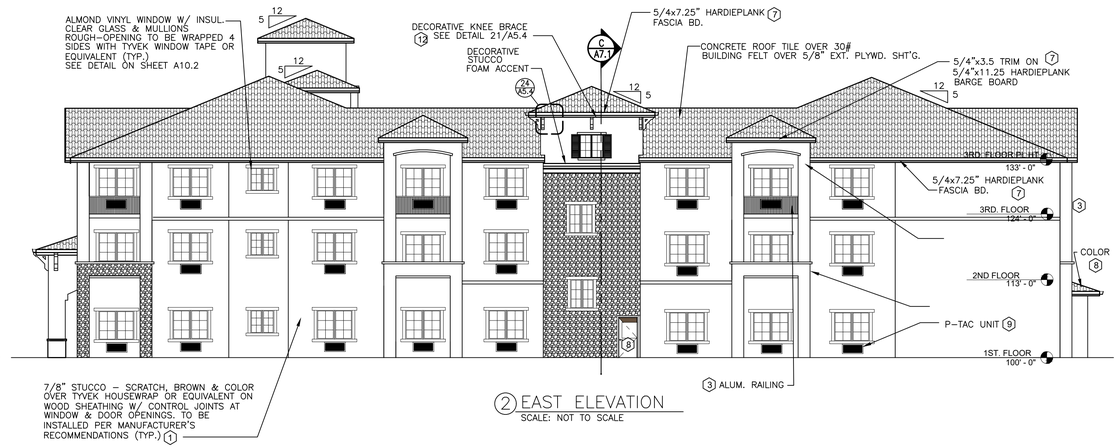

(2) EAST ELEVATION
SCALE: NOT TO SCALE

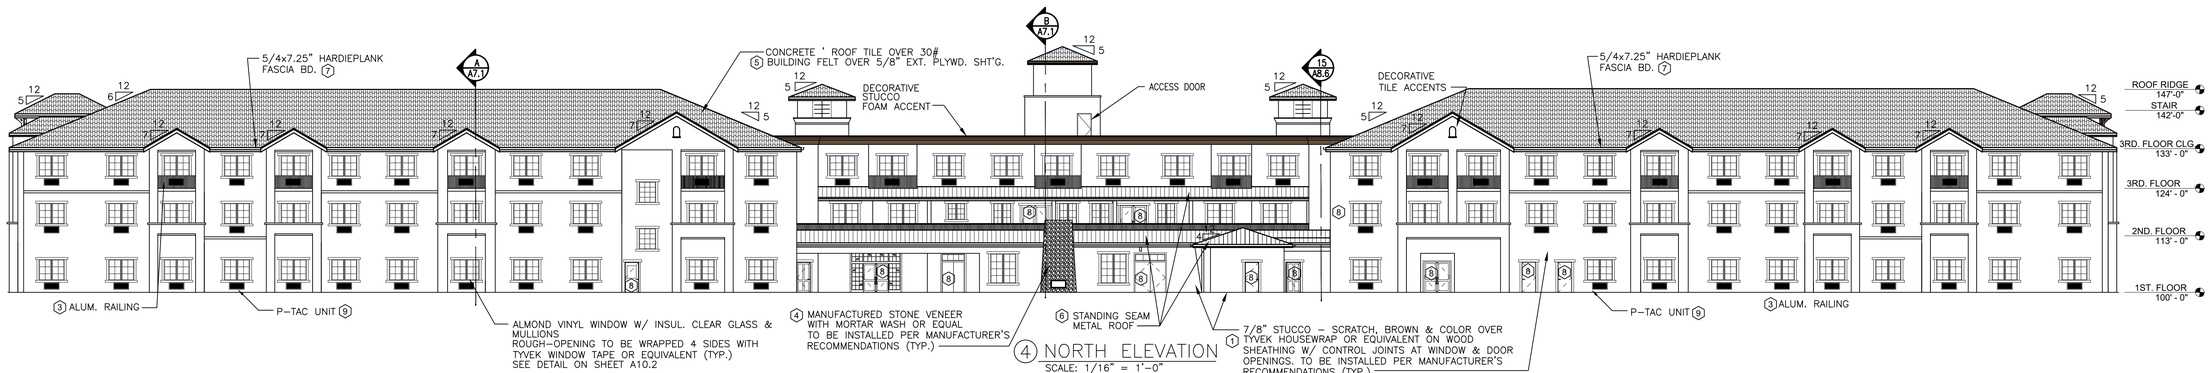

(4) NORTH ELEVATION
SCALE: 1/16" = 1'-0"

EXTERIOR FINISH SCHEDULE				
TAG	ITEM	ESR REPORT#	MFR.	COLOR/MATERIAL
1	STUCCO 1	1194	–	PAINTED SHERWIN WILLIAMS SW6140 MODERATE WHITE
2	STUCCO 2	1194	–	PAINTED SHERWIN WILLIAMS SW7510 CHATEAU BROWN
3	ALUM. RAILING		–	
4	MFR. STONE		ARIZONA STONE	TUSCAN VILLA "FLORENTINE" WITH MORTAR WASH
5	ROOF TILE		MONTIER TILE	CALIFORNIA MISSION BLEND CONCRETE S-TILE
6	STANDING SEAM METAL ROOFING		–	
7	FASCIA BD. & BARGE BD.		–	PAINTED SHERWIN WILLIAMS SW7510 CHATEAU BROWN
8	DOORS WOOD OR METAL		–	PAINTED SHERWIN WILLIAMS UTILITY DOORS – SW 6140 MODERATE WHITE ENTRY DOORS – SW6143 "BASKET BEIGE"
9	P-TAC GRILLE		AMANA	PAINTED SHERWIN WILLIAMS 48 @ SW6140 MODERATE WHITE
10	DECORATIVE CONCRETE COL.		–	NATURAL PRE-CAST CONCRETE (PITTED)
11	DECORATIVE METAL ACCENTS		–	RUSTIC (ESPRESSO) WROUGHT IRON
12	DECORATIVE KNEE BRACES		–	PAINTED SHERWIN WILLIAMS SW7510 CHATEAU BROWN

NOTES:
1. P-TAC UNIT GRILLS TO BE PAINTED TO MATCH THE BUILDING BODY COLOR AND ARE TO BE SCREENED WITH LANDSCAPE.

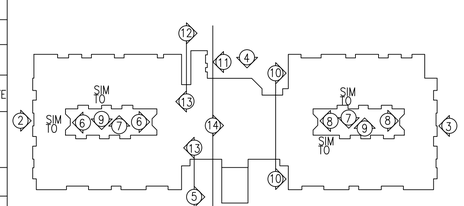

(1) KEY PLAN

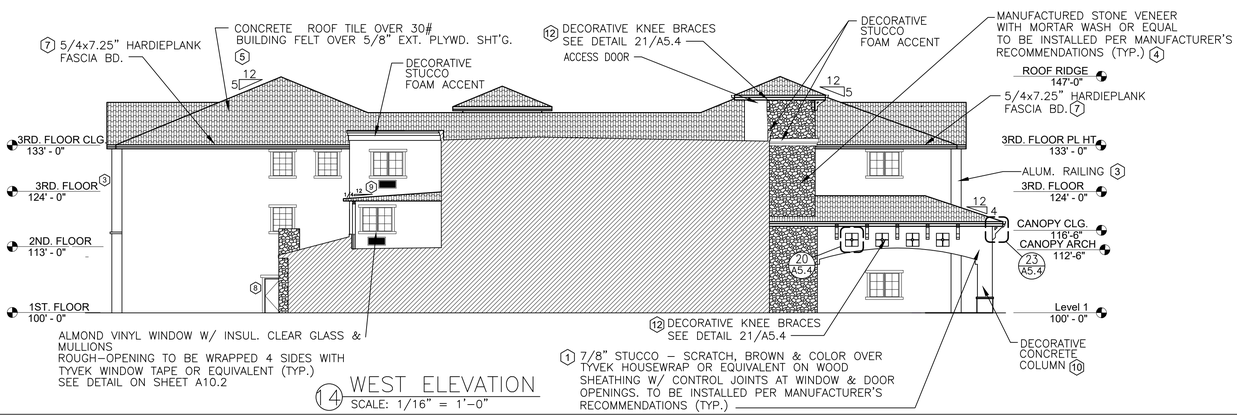

(4) WEST ELEVATION
SCALE: 1/16" = 1'-0"

REGISTERED ARCHITECT
CERTIFICATE NO. 62036
LYLE A. BREMMEYER
ARIZONA, U.S.A.
Expires 6/30/19

Lyle Andrew Bremmeyer, NCARB
ARCHITECTURAL SERVICES
111 MARKET STREET NE, SUITE 325
Olympia, Washington 98501
(360) 892-9090
FAX (360) 867-1956
Email:
AndyB@WedgwoodServices.com

STATES LICENSED:

Washington	Wyoming
Oregon	New Mexico
Michigan	Texas
Colorado	Arizona
Florida	Nevada
Utah	Montana
Georgia	Missouri
Idaho	Illinois

LJB DESIGNS, LLC
111 Market Street N.E., Suite 325
Olympia, Washington 98501
(360) 867-1945
E-mail: LJBDesigns@Comcast.net

RJ DEVELOPMENT LLC
401 Central Street SE
Olympia, Washington 98501
(360) 528-3343
E-mail: jeff@rjdevelopment.com

PROPOSED
THE PARK AT SURPRISE
INDEPENDENT LIVING
FACILITY

14630 W PARKWOOD DR
SURPRISE, AZ 85374

SCALE: AS NOTED
DATE OF ISSUE: 7-29-16

DESIGN DOCUMENTS
APPROVAL
APPROVAL
PERMIT DOCUMENTS
BID DOCUMENTS
CONTRACT DOC.
REVISIONS
DATE SUBJECT

EXTERIOR ELEVATIONS

SHEET NO.
A6.1

PROJECT NO.