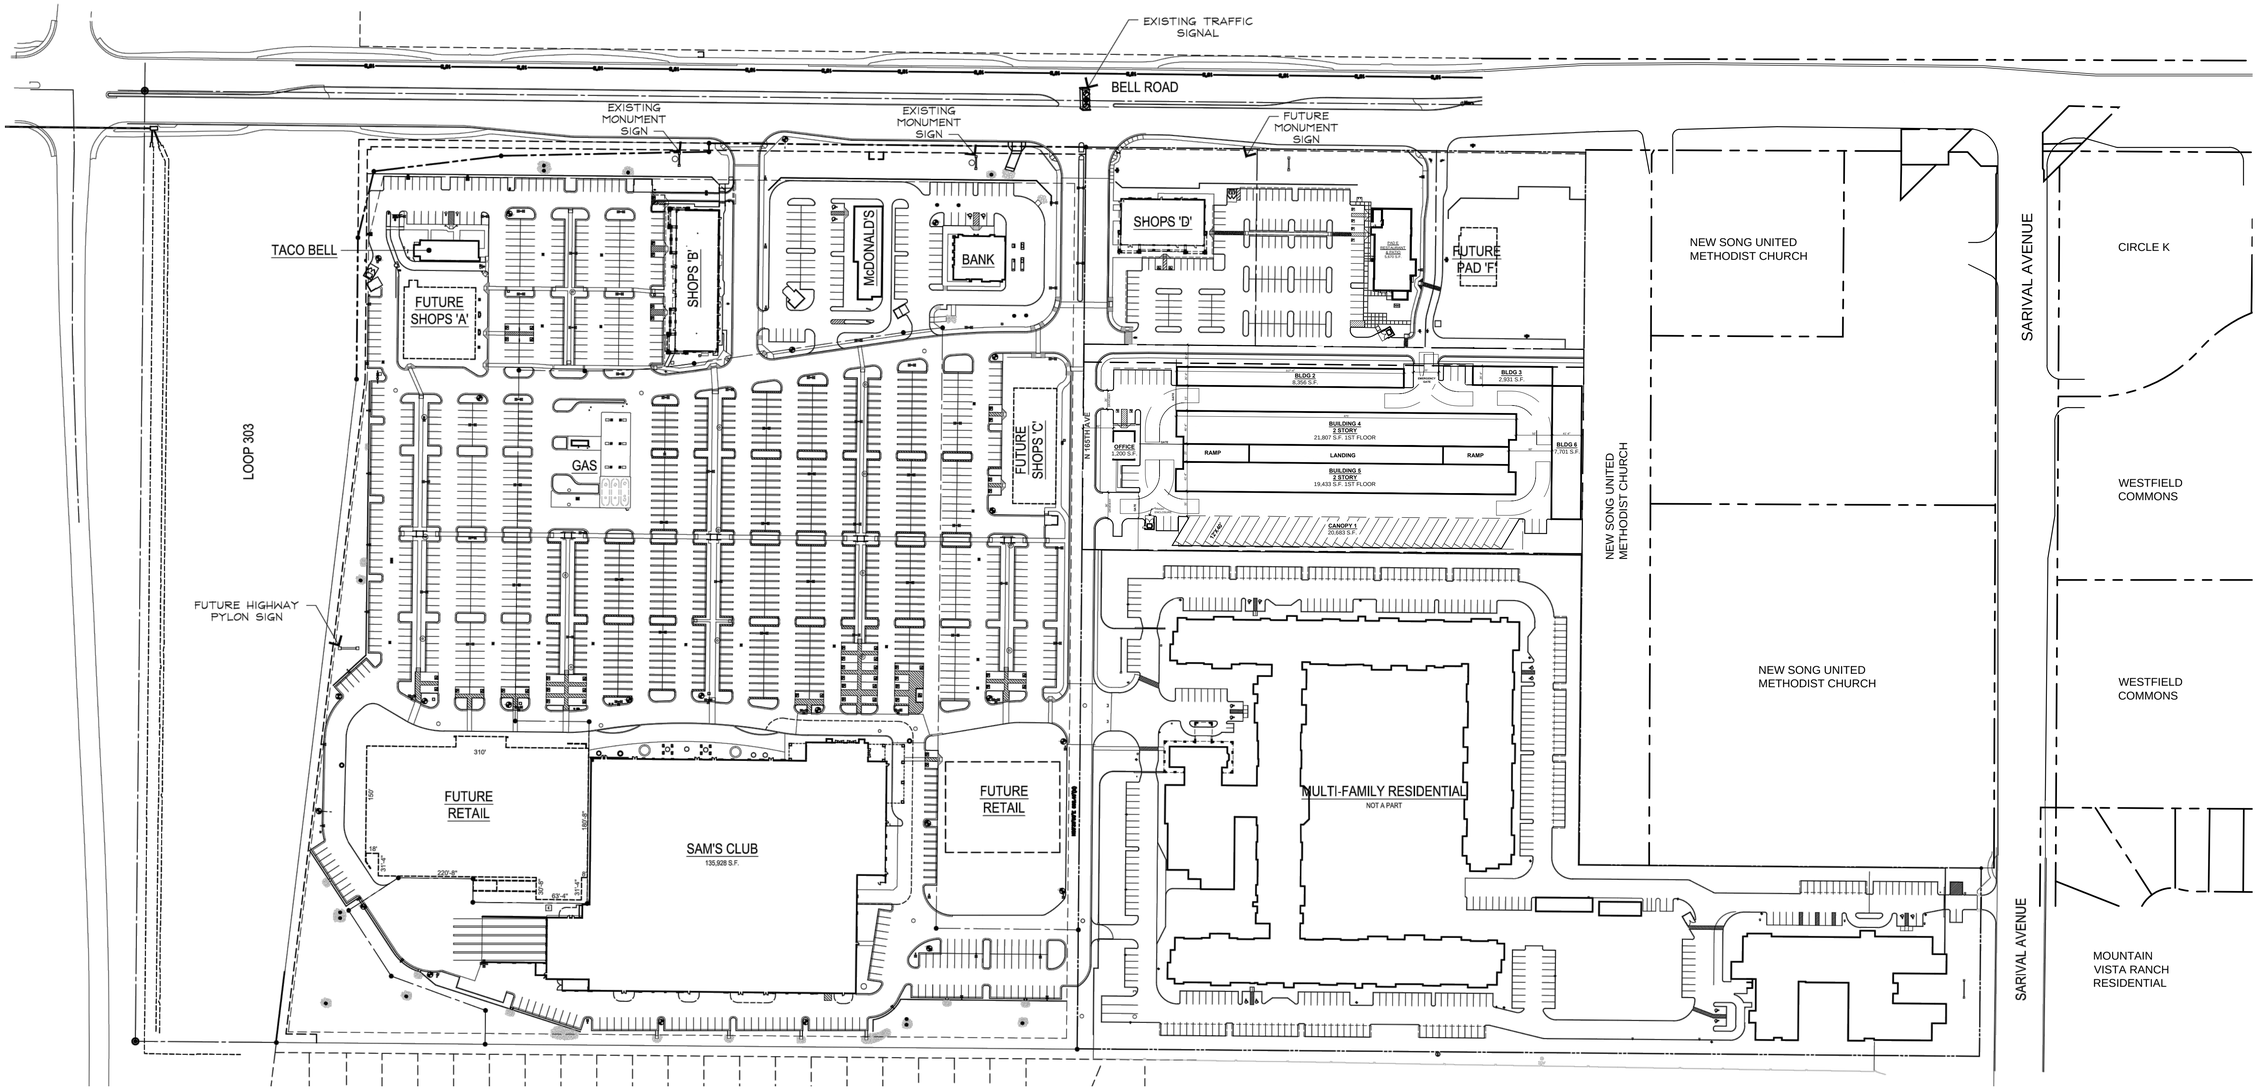

MASTER SITE PLAN

SCALE: 1" = 100'-0"

NORTH

0' 50' 100' 200'

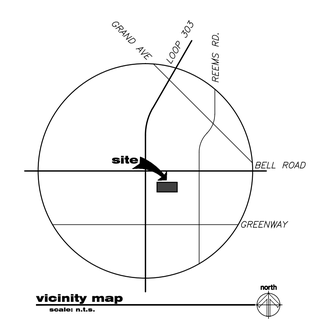

PROPOSED SELF-STORAGE

LOOP 303 & BELL ROAD
SURPRISE, ARIZONA
DATE: 08-03-2016

REGISTERED ARCHITECT
CERTIFICATE NO.
No. 9452
ROBERT W. KUBICEK
Date Signed 8/4/16
ARIZONA, U.S.A.
EXP. 6/30/18

©2015 RKAA ARCHITECTS, INC. ALL RIGHTS RESERVED. THIS DRAWING IS AN INSTRUMENT OF SERVICE. IT IS THE PROPERTY OF RKAA ARCHITECTS, INC. AND MAY NOT BE DUPLICATED, USED OR DISCLOSED WITHOUT WRITTEN PERMISSION OF THE ARCHITECT.

MSP

#15245.00

RKAA ARCHITECTS, INC