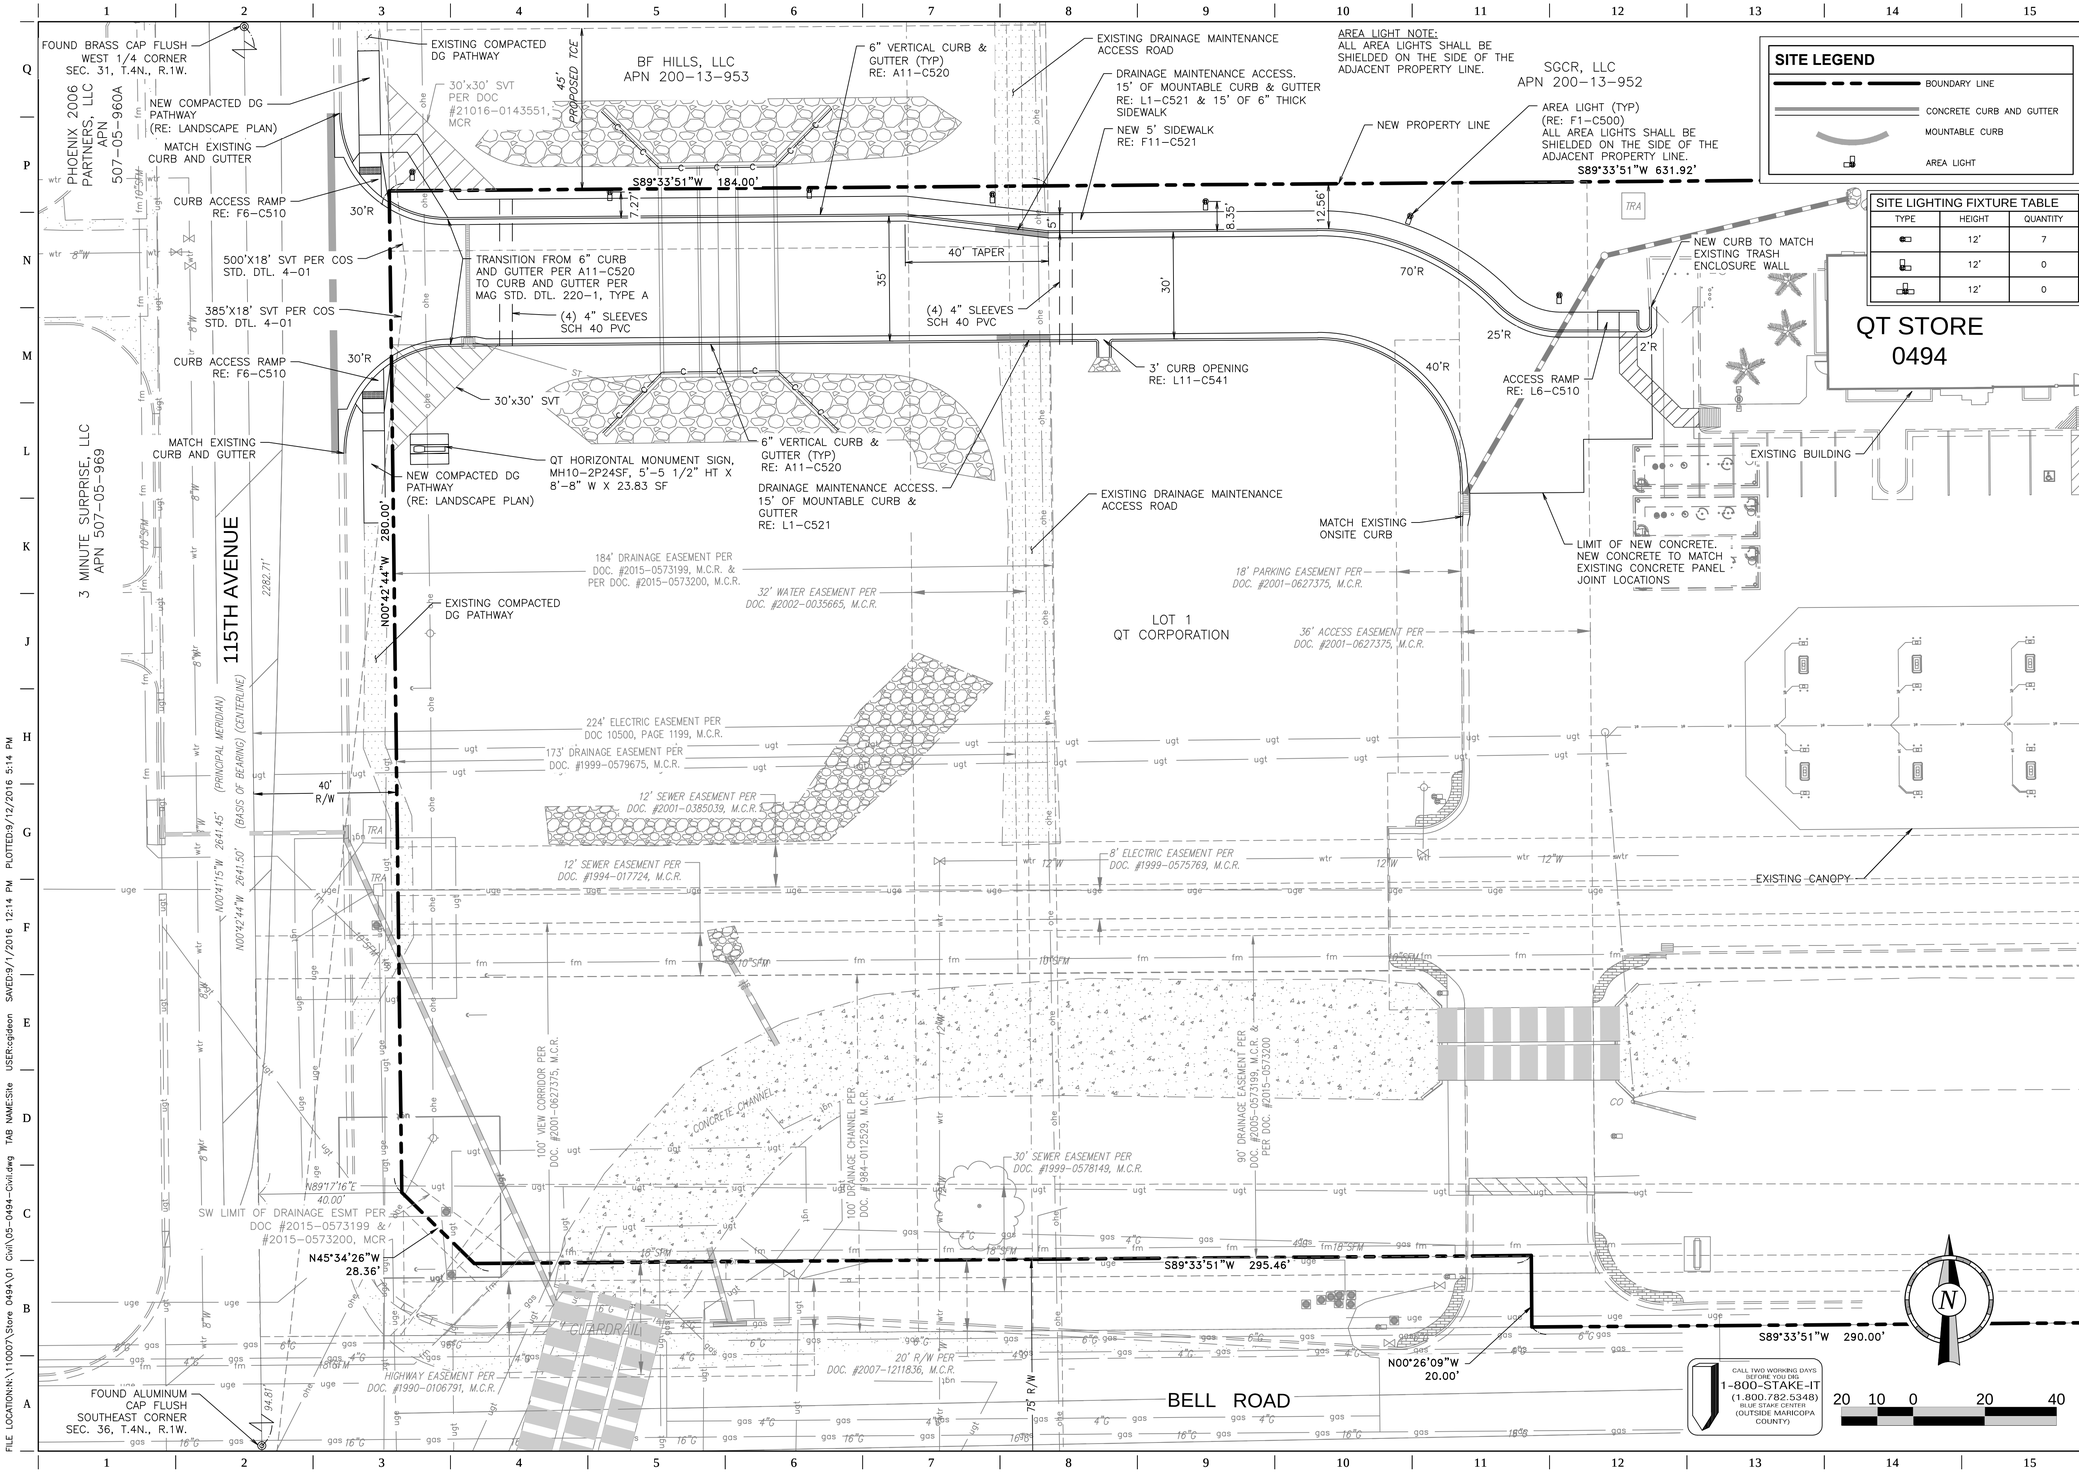

SITE LEGEND

- BOUNDARY LINE
- CONCRETE CURB AND GUTTER
- MOUNTABLE CURB
- AREA LIGHT

SITE LIGHTING FIXTURE TABLE

TYPE	HEIGHT	QUANTITY
	12'	7
	12'	0
	12'	0

Registered Professional Engineer (Civil) CERTIFICATE NO. 39495 CHARLES A GIDEON Date Signed 9/30/16 ARIZONA U.S.A.

EXPIRES 9/30/18

PROJECT NO.:05-0494

The WLB Group
Engineering Planning Surveying Landscape Architecture Urban Design
Offices located in Tucson, Phoenix, Prescott, AZ and Las Vegas, NV.
4444 East Broadway Tucson, Arizona (520) 881-7480
WLB Project No.: 215018-A-002

QuikTrip No. 0494

11420 WEST BELL ROAD
SURPRISE, ARIZONA

© COPYRIGHT QUIKTRIP CORPORATION 2011 ANY UNAUTHORIZED USE, REPRODUCTION, PUBLICATION, DISTRIBUTION, OR SALE IN WHOLE OR IN PART, IS STRICTLY FORBIDDEN.

PROTOTYPE: P-87 (5/01/16)
DIVISION: 05
VERSION: 001
DESIGNED BY: CAG/JAW
DRAWN BY: CAG/JAW
REVIEWED BY: CAG

REV	DATE	DESCRIPTION

ORIGINAL ISSUE DATE: AUG 31, 2016

SHEET TITLE:
SITE PLAN

SHEET NUMBER:
CITY SET: 3 OF 18
C100
4 OF 30

FILE LOCATION:H:\110007\Store 0494\01 Civil\05-0494-Civil.dwg TAB NAME:Site USER:cgideon SAVED:9/1/2016 12:14 PM PLOTTED:9/12/2016 5:14 PM