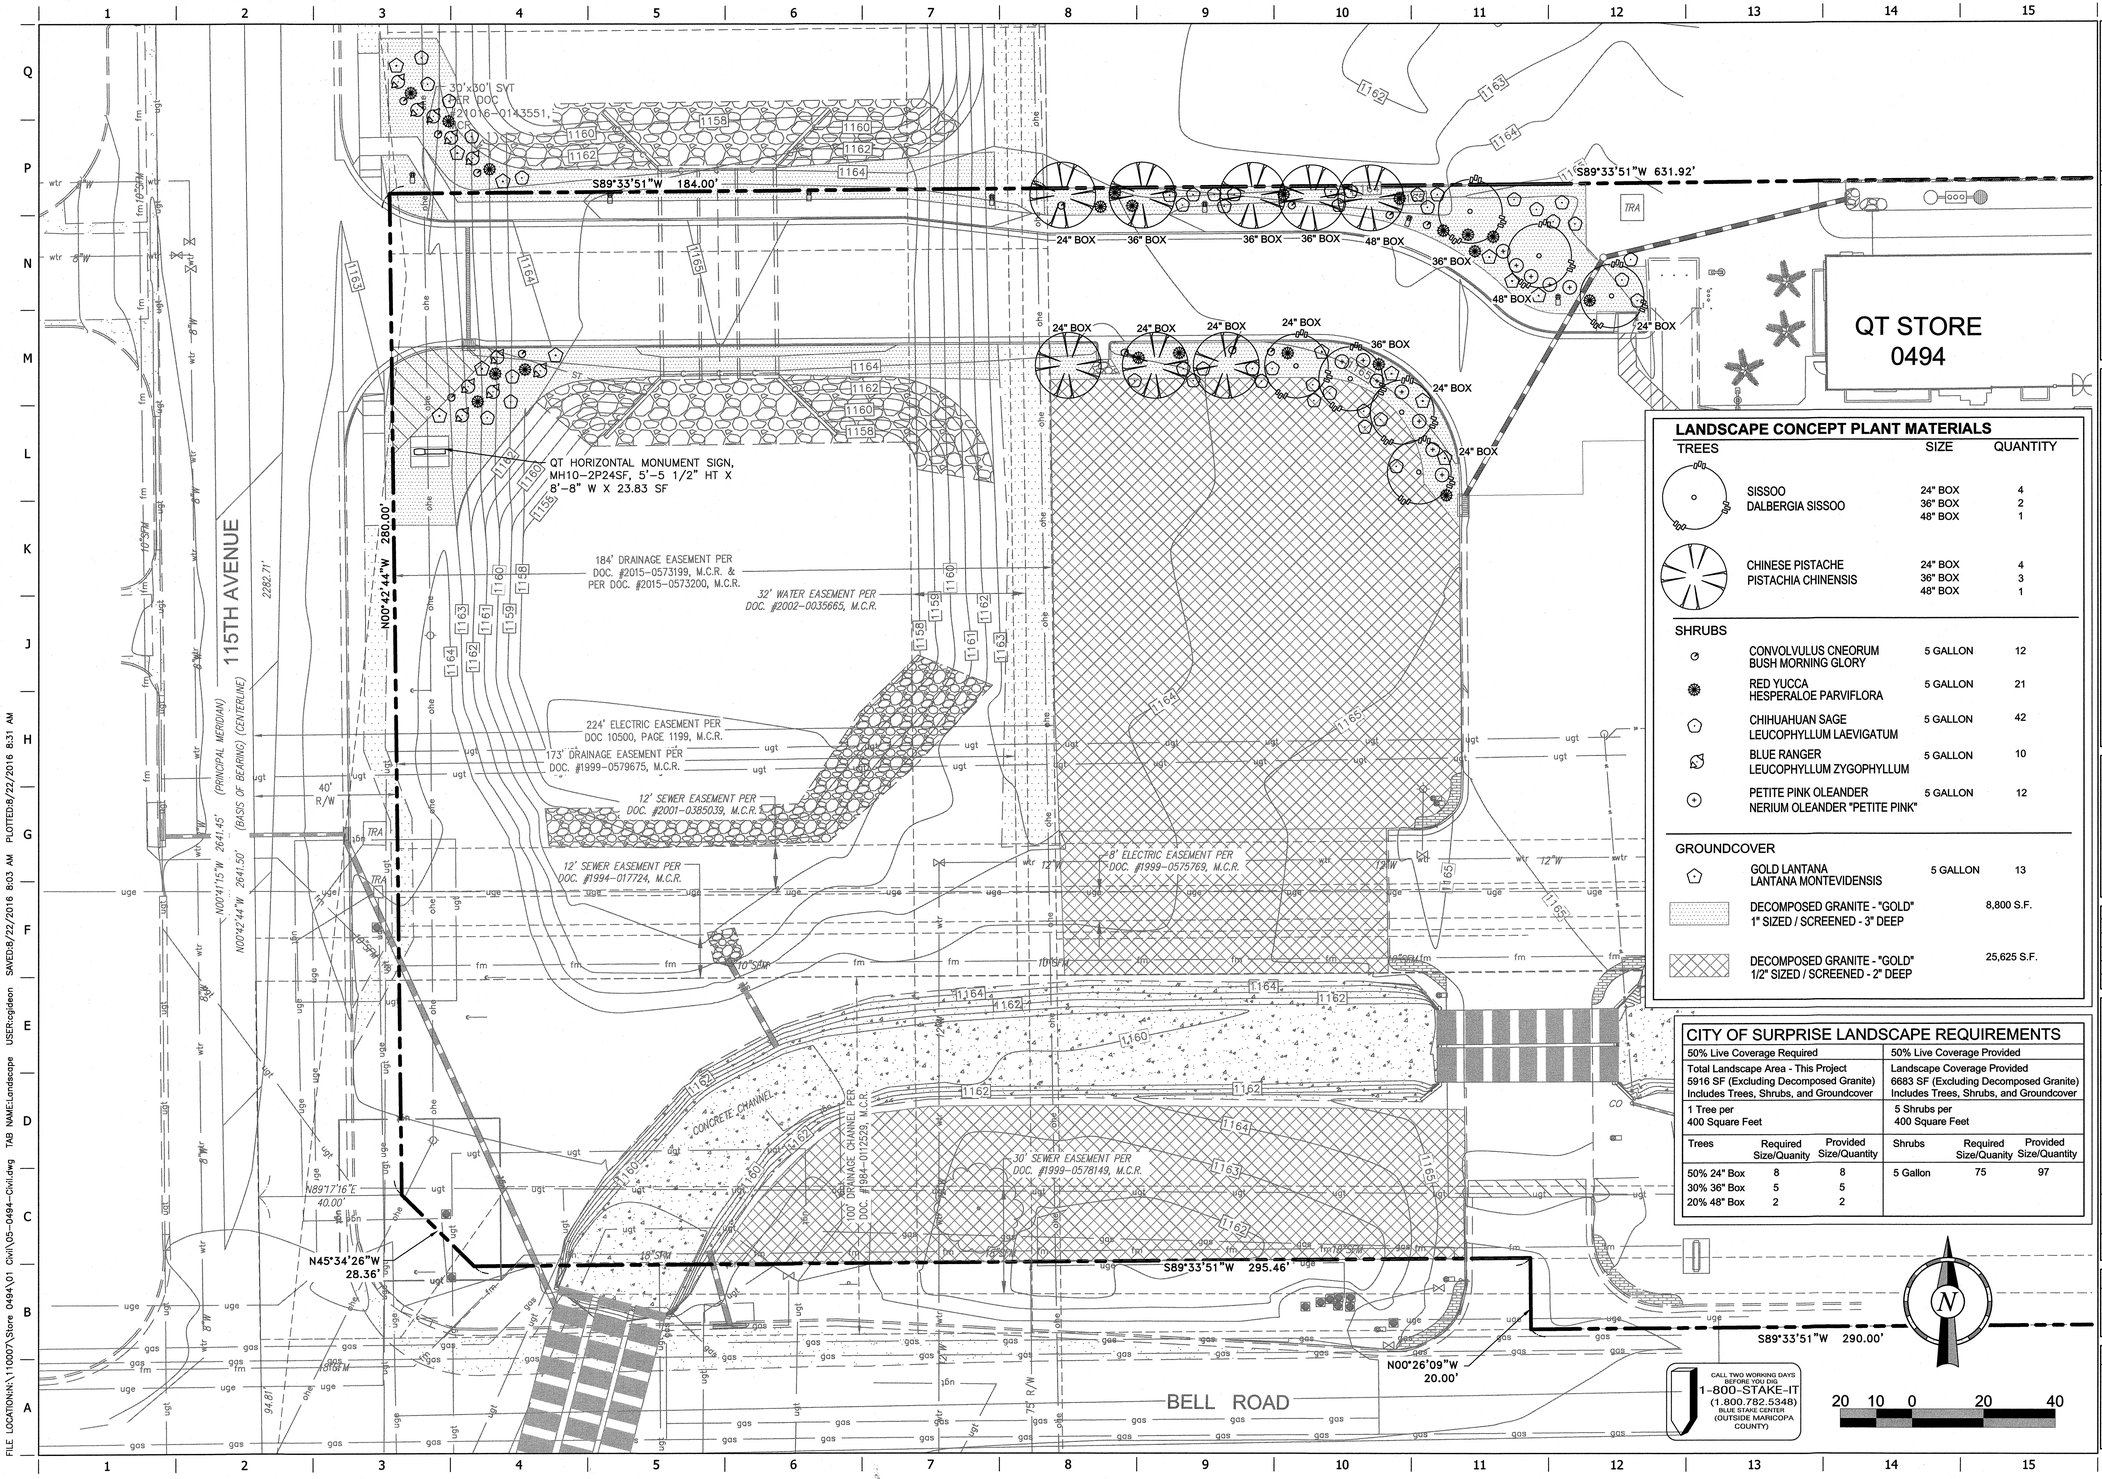

LANDSCAPE CONCEPT PLANT MATERIALS

TREES		SIZE	QUANTITY
	SISSOO	24" BOX	4
	DALBERGIA SISSOO	36" BOX	2
		48" BOX	1
	CHINESE PISTACHE	24" BOX	4
	PISTACHIA CHINENSIS	36" BOX	3
		48" BOX	1
SHRUBS			
	CONVOLVULUS CNEORUM BUSH MORNING GLORY	5 GALLON	12
	RED YUCCA HESPERALOE PARVIFLORA	5 GALLON	21
	CHIHUAHUAN SAGE LEUCOPHYLLUM LAEVIGATUM	5 GALLON	42
	BLUE RANGER LEUCOPHYLLUM ZYGOPHYLLUM	5 GALLON	10
	PETITE PINK OLEANDER NERIUM OLEANDER "PETITE PINK"	5 GALLON	12
GROUNDCOVER			
	GOLD LANTANA LANTANA MONTEVIDENSIS	5 GALLON	13
	DECOMPOSED GRANITE - "GOLD" 1" SIZED / SCREENED - 3" DEEP		8,800 S.F.
	DECOMPOSED GRANITE - "GOLD" 1/2" SIZED / SCREENED - 2" DEEP		25,625 S.F.

CITY OF SURPRISE LANDSCAPE REQUIREMENTS

50% Live Coverage Required			50% Live Coverage Provided		
Total Landscape Area - This Project 5916 SF (Excluding Decomposed Granite) Includes Trees, Shrubs, and Groundcover			Landscape Coverage Provided 6683 SF (Excluding Decomposed Granite) Includes Trees, Shrubs, and Groundcover		
1 Tree per 400 Square Feet			5 Shrubs per 400 Square Feet		
Trees	Required Size/Quanity	Provided Size/Quanity	Shrubs	Required Size/Quanity	Provided Size/Quanity
50% 24" Box	8	8	5 Gallon	75	97
30% 36" Box	5	5			
20% 48" Box	2	2			

CALL TWO WORKING DAYS BEFORE YOU DIG
1-800-STAKE-IT
(1.800.782.5348)
BLUE STAKE CENTER (OUTSIDE MARICOPA COUNTY)

20 10 0 20 40

Professional Landscape Architect
CERTIFICATE NO. 34712
PETER NICHOLAS RUMNEY
6-22-16
REGISTERED ARIZONA U.S.A.
EXPIRES 03/31/18

PROJECT NO.:05-0494

The WLB Group
Engineering Planning Surveying
Landscape Architecture Urban Design
Offices located in Tucson, Phoenix, Flagstaff, Las Vegas, NV
4444 East Broadway Tucson, Arizona (520) 881-7480
WLB Project No. 2150'16-A-002

QuikTrip No. 0494

11420 WEST BELL ROAD
SURPRISE, ARIZONA

© COPYRIGHT QUIKTRIP CORPORATION 2011
ANY UNAUTHORIZED USE, REPRODUCTION, PUBLICATION, DISTRIBUTION, OR SALE IN WHOLE OR IN PART, IS STRICTLY FORBIDDEN.

PROTOTYPE: P-87 (5/01/16)
DIVISION: 05
VERSION: 001
DESIGNED BY: CAG/JAW
DRAWN BY: CAG/JAW
REVIEWED BY: CAG

REV	DATE	DESCRIPTION

ORIGINAL ISSUE DATE: AUG 19, 2016

SHEET TITLE:
LANDSCAPE PLAN

SHEET NUMBER:
CITY SET: 2 OF 6
L101
26 OF 30

FILE LOCATION:N:\110007\Store 0494\01 Civil\05-0494-Civil.dwg TAB NAME:Landscape USER:cgideon SAVED:8/22/2016 8:03 AM PLOTTED:8/22/2016 8:31 AM