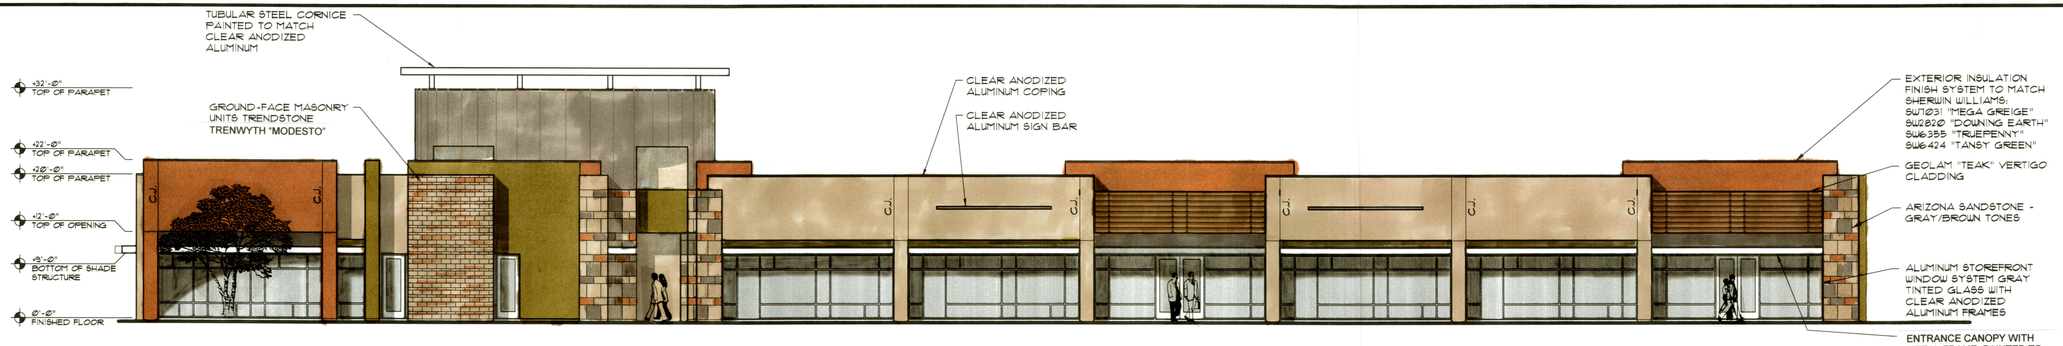

NORTH ELEVATION

WEST ELEVATION

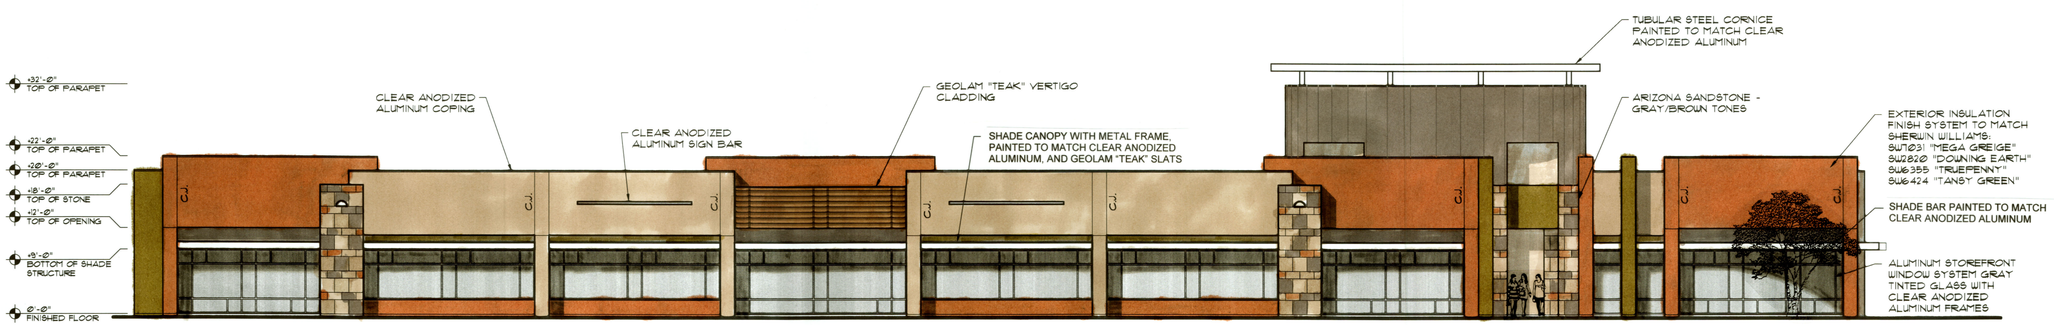

SOUTH ELEVATION

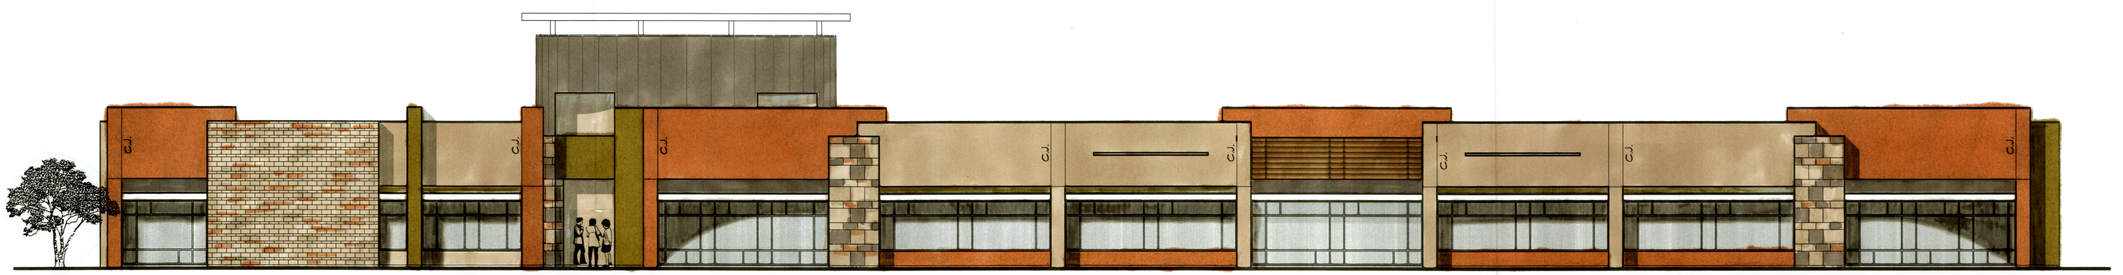

EAST ELEVATION

MBA

Marketplace at the City Southwest Corner of Statler Blvd. & Litchfield Road Surprise, Arizona

REGISTERED ARCHITECT 24638 MATTHEW W. BUDGE ARIZONA U.S.A. — Matthew Budge — EXPIRES 03-31-2017

Matthew Budge Associates Architects, Inc.
10105 East Via Linda, Suite 103
Scottsdale, Arizona 85258
Phone: (480) 874-2800 Fax: (480) 874-2844

Revisions:
1 09-28-16 CITY
2
3

Date: 09-01-16
Scale: 1" = 10'-0"
Drawn by: J.D.
Approved: M.W.B.
Job number: 622
Contents: EXTERIOR ELEVATIONS

Sheet Number:

A-3