SOUTH ELEVATION

3/16" = 1'-0"

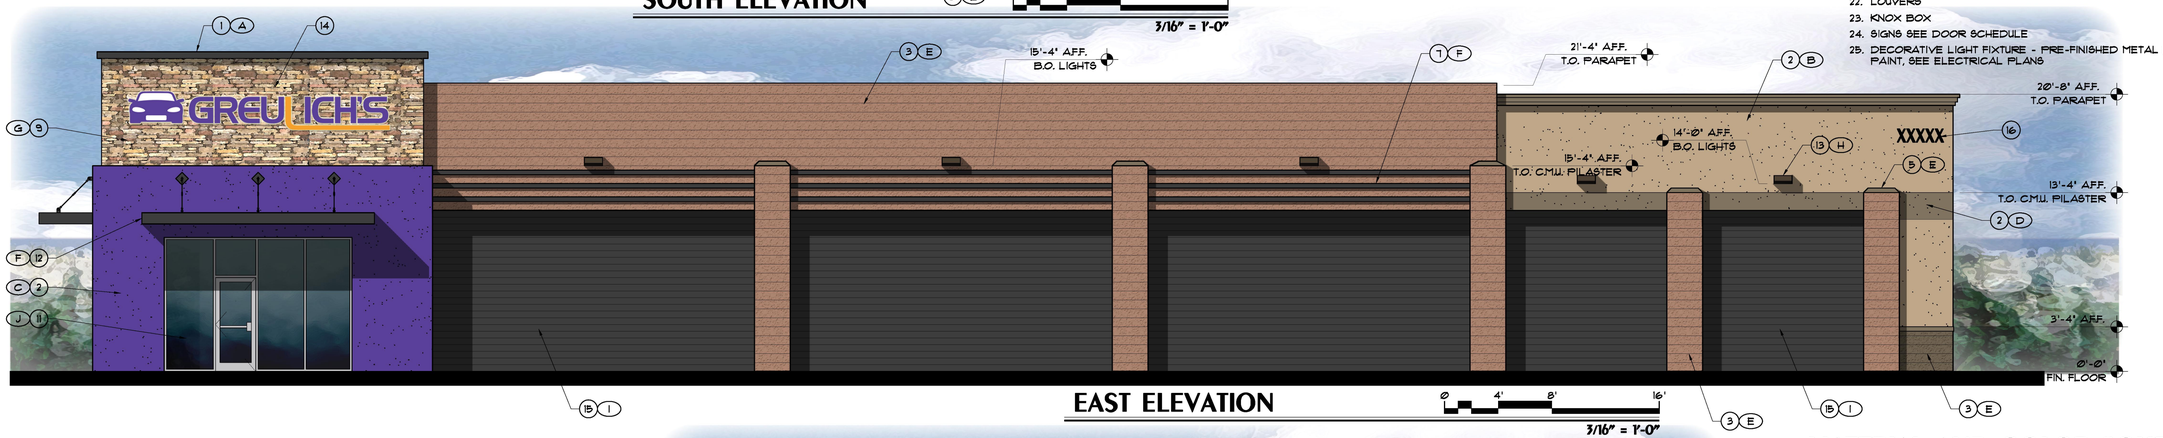

EAST ELEVATION

0 4' 8' 16'

3/16" = 1'-0"

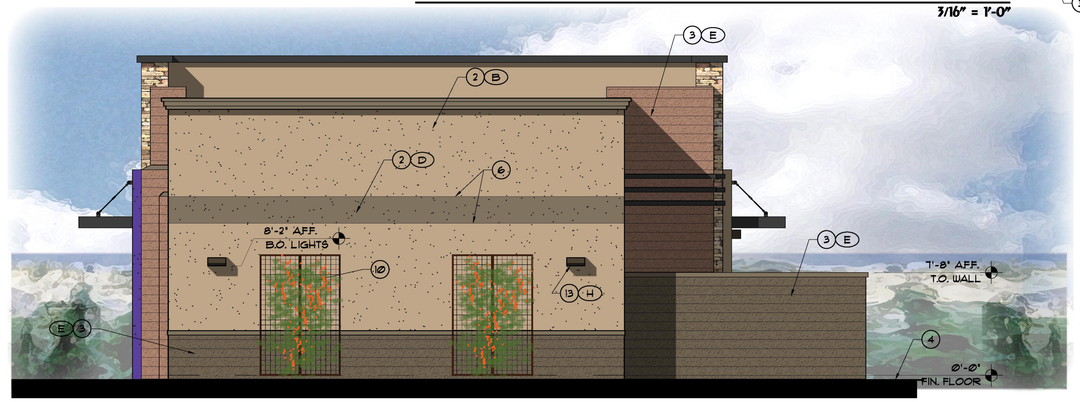

NORTH ELEVATION

0 4' 8' 16'

3/16" = 1'-0"

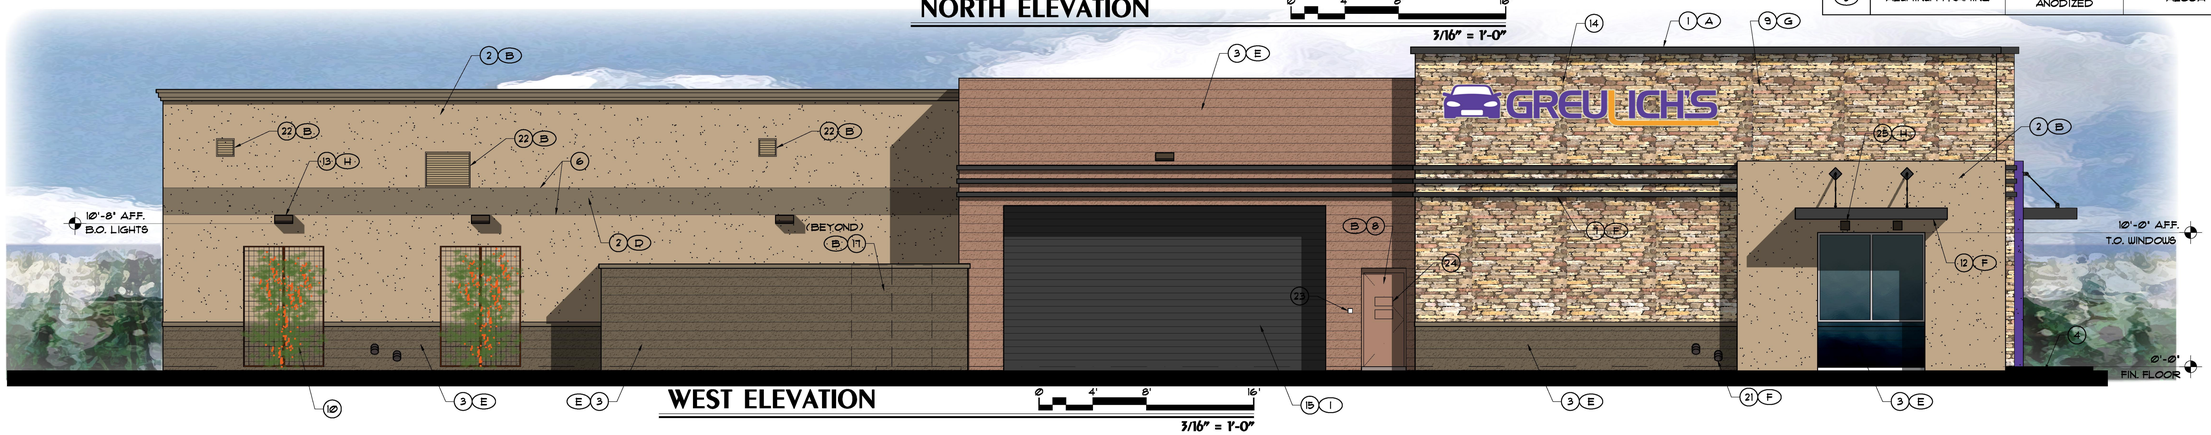

WEST ELEVATION

0 4' 8' 16'

3/16" = 1'-0"

KEY NOTES

1. PAINTED SHEET METAL CAP FLASHING
2. COLORED STUCCO OVER C.M.U. COURSE
3. SPLITFACE C.M.U.
4. FINISH GRADE
5. PAINTED GROUTED CAP
6. CONTROL JOINT
7. POWDER COATED SHEET METAL POPOUT
8. HOLLOW METAL DOOR AND FRAME - PAINT TO MATCH WALL
9. 'CULTURED STONE' ADHERRED VENEER
10. STEEL 'GREEN SCREEN' - UNFINISHED
11. ALUMINUM & GLASS STOREFRONT SYSTEM
12. PAINTED STEEL CANTILEVERED AWNING & SUPPORTS
13. WALL PACK LIGHT FIXTURE
14. TENANT SIGN BACKLIT, PERMITTED SEPARATELY
15. HEAVY DUTY COIL OVERHEAD DOOR - PAINTED
16. ADDRESS NUMBERS - 12" HIGH, BLACK METAL
17. ELECTRICAL SERVICE ENTRANCE SECTION - PAINT TO MATCH WALL
18. FIRE DEPARTMENT CONNECTION (FDC)
19. APPROXIMATE LOCATION OF HVAC EQUIPMENT
20. APPROXIMATE ROOF DECK LINE BEYOND PARAPET WALL
21. ROOF DRAIN AND OVERFLOW DRAIN
22. LOUVERS
23. KNOX BOX
24. SIGNS SEE DOOR SCHEDULE
25. DECORATIVE LIGHT FIXTURE - PRE-FINISHED METAL ENAMELED PAINT, SEE ELECTRICAL PLANS

MATERIAL AND COLOR SCHEDULE

SYMBOL	MATERIAL	COLOR	MANUFACTURER
A	PAINTED SHEET METAL	CHOCOLATE PUDDING DE6390	DUNN EDWARDS
B	STUCCO ON CMU	ALMOND LATTE DE6143	DUNN EDWARDS
C	STUCCO ON CMU	FRESH EGGPLANT DE5944	DUNN EDWARDS
D	STUCCO ON CMU	TAIL DUST DE6123	DUNN EDWARDS
E	SPLITFACE C.M.U.	(2) CUSTOM COLORS	SUPERLITE BLOCK
F	POWDER COATED STEEL	CHOCOLATE PUDDING DE6390	DUNN EDWARDS
G	DRYSTACK LEDGESTONE	CARAMEL DRYSTACK	CULTURED STONE
H	ENAMELED STEEL	DARK BRONZE	-
I	ENAMELED STEEL	DARK BRONZE FINALCOTE	COOKSON
J	ALUMINUM FRAMING	CLEAR ANODIZED	ALCOA

REGISTERED ARCHITECT
CERTIFICATE NO. 13459
VICTOR E. OLSON
Date Signed 3-16
ARIZONA, U.S.A.
EXPIRES 12/31/2018

phoenix design group
10245 e. via linda suite 105 scottsdale arizona 85258 480 451 9773

NEW GREULICH'S AUTOMOTIVE
16641 W BELL RD, SURPRISE, AZ, 85388

JOB NO.: PDG-1740
DATE: 03/03/16
REVISION: 1 2 3
DRAWN BY: H.A.C.
CHECKED BY: V.E.O.
SHEET NO.

A3.1