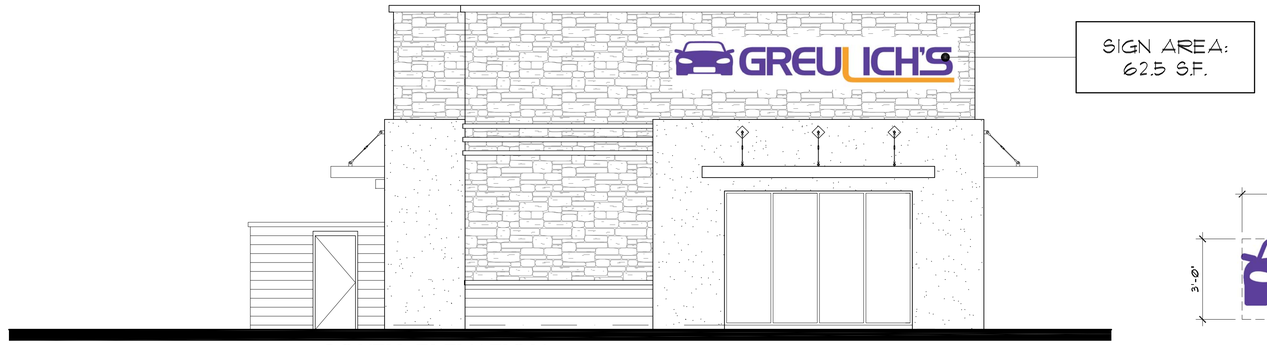

SOUTH ELEVATION

3/16" = 1'-0"

SIGN AREA DIMENSIONS

3/8" = 1'-0"

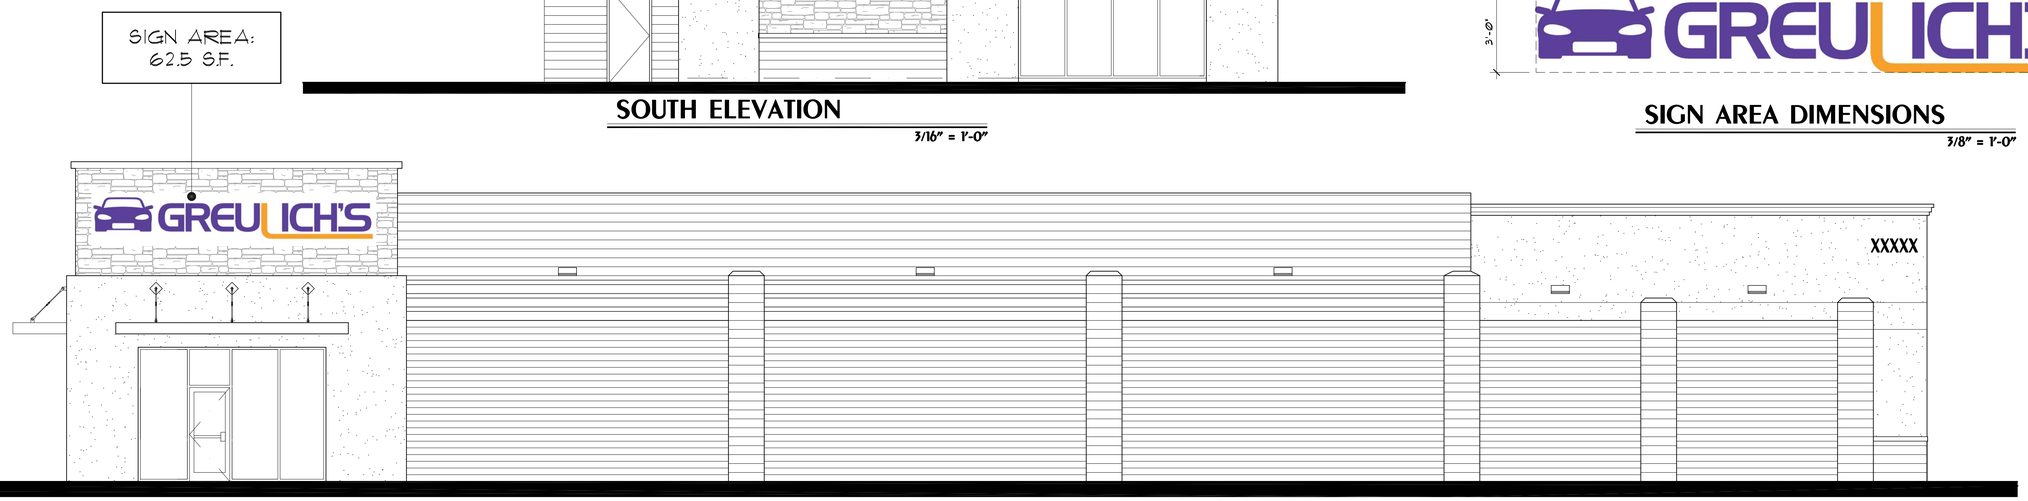

EAST ELEVATION

3/16" = 1'-0"

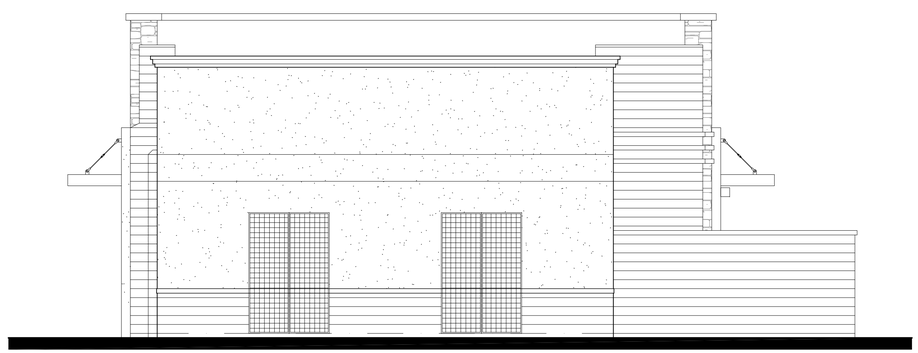

NORTH ELEVATION

3/16" = 1'-0"

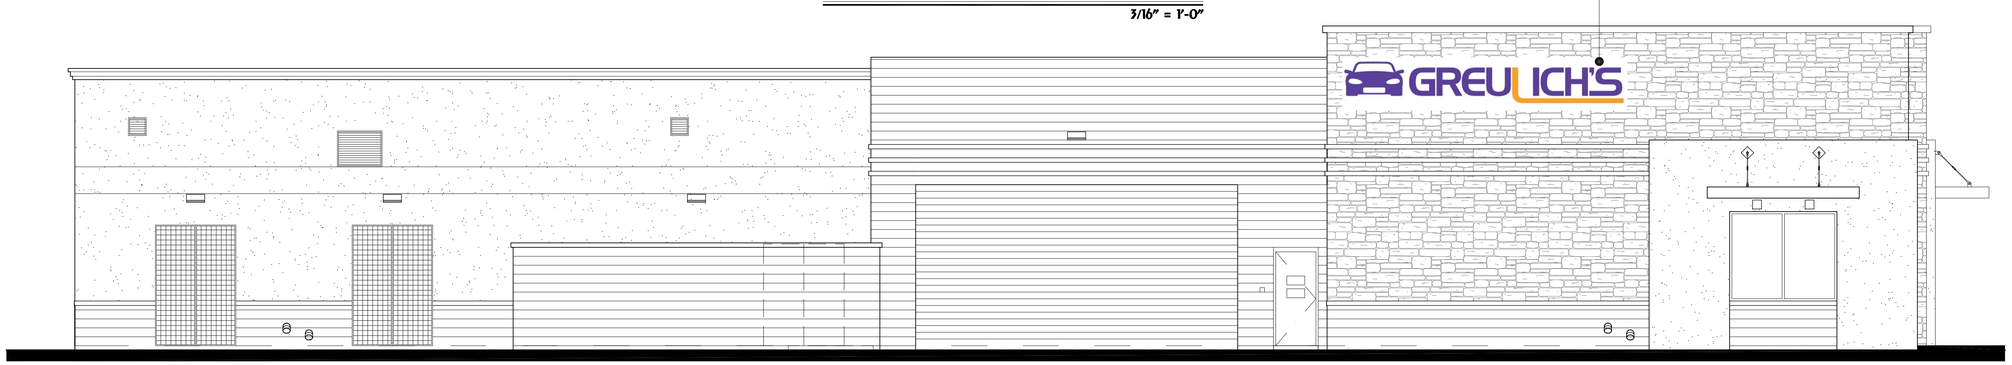

WEST ELEVATION

3/16" = 1'-0"

SIGN PACKAGE

REGISTERED ARCHITECT
CERTIFICATE NO.
13459
VICTOR
OLSON
Date Signed
ARIZONA, U.S.A.

EXPIRES 12/31/2018

phoenix design group

10245 e. via linda suite 105 scottsdale arizona 85258 480 451 9773

NEW GREULICH'S AUTOMOTIVE

16641 W BELL RD, SURPRISE, AZ, 85388

JOB NO.:
- PDG-1740

DATE:
- 09/09/16

REVISION:
- 1
- 2
- 3

DRAWN BY:
- H.A.C.

CHECKED BY:
- V.E.O.

SHEET NO.

A3.2