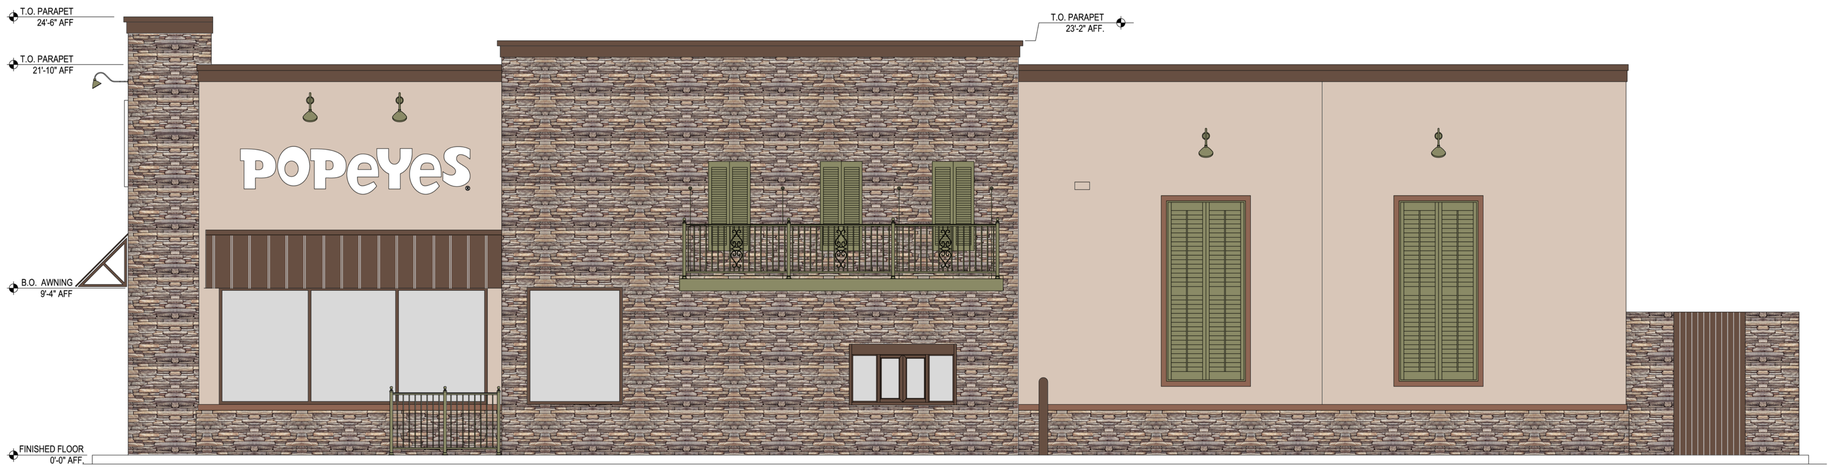

WEST ELEVATION 1/4"=1'-0" | 3

EAST ELEVATION 1/4"=1'-0" | 2

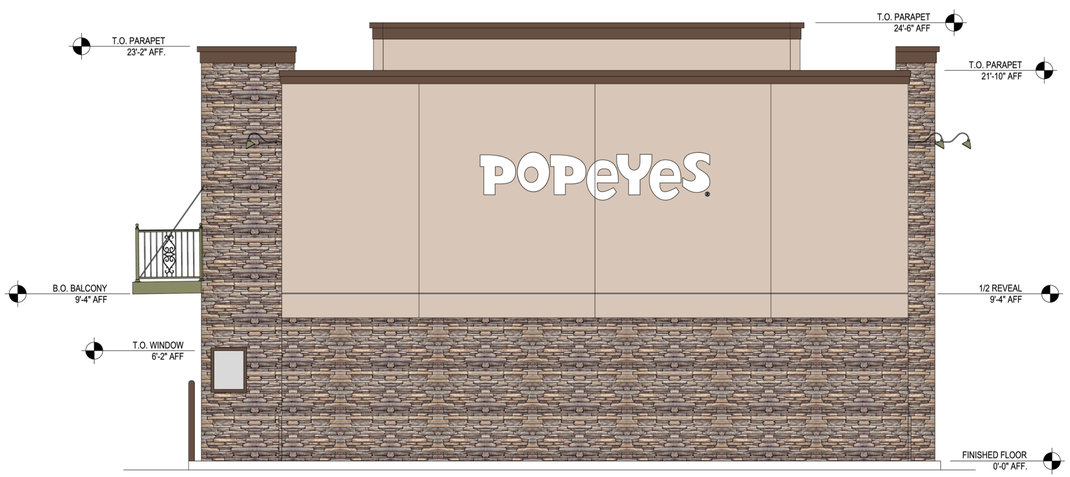

SOUTH ELEVATIONS 1/4"=1'-0" | 4

NORTH ELEVATION 1/4"=1'-0" | 1

Sherwin Williams
Simplify Beige

Benjamin Moore
Coyote Trail

Sherwin Williams
Sheraton Sage

Benjamin Moore
Mocha Brown

Coranado Stone
Four Rivers

idstudio
5727 N. 7TH STREET, SUITE 401
PHOENIX, ARIZONA 85014
TEL: 602.338.1453
WWW.IDSTUDIOAZ.COM

CORPORATE:
Z & H FOODS, INC.
3100 MAIN STREET #301
DALLAS, TEXAS 75226
ZNHFOODSINC.COM

POPEYES LOUISIANA KITCHEN

POPEYES
303 & BELL

S OF W BELL RD EAST OF LOOP 303
SURPRISE, ARIZONA

CLIENT: Z & H FOODS, INC.
3100 MAIN STREET #301
DALLAS, TEXAS 75226

DATE	DESCRIPTION

	DATE	DESCRIPTION

SHEET TITLE:

EXTERIOR ELEVATIONS

SHEET NUMBER:

A300

PROJECT NUMBER:

POP16001