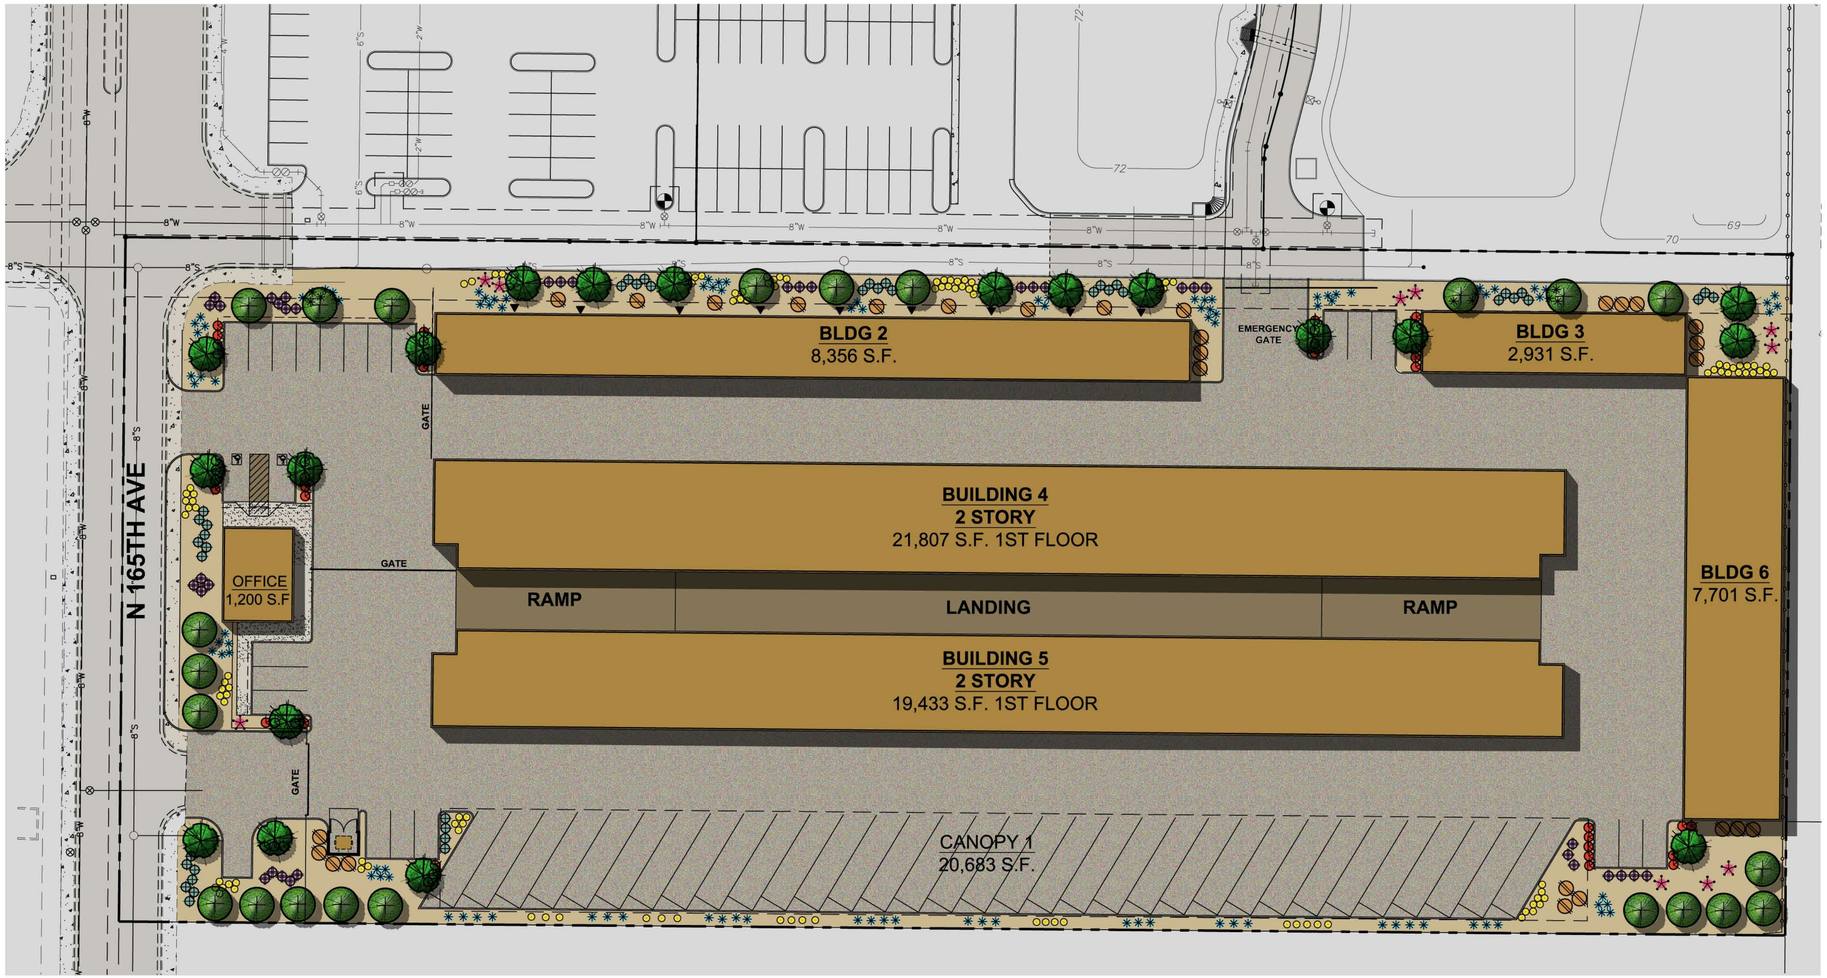

LANDSCAPE LEGEND

- QUERCUS VIRGINIANA
  LIVE OAK
  24" BOX (MATCHING)
- ULMUS PARVIFOLIA
  CHINESE ELM
  24" BOX
- RUELLIA PENINSULARIS
  BAJA RUELLIA
  5 GALLON
- CAESALPINIA MEXICANA
  MEXICAN BIRD OF PARADISE
  5 GALLON
- TECOMA 'ORANGE JUBILEE'
  ORANGE JUBILEE
  5 GALLON
- HESPERALOE PARVIFLORA
  RED YUCCA
  5 GALLON
- DASYLIRION WHEELERII
  DESERT SPOON
  5 GALLON
- LANTANA MONTEVIDENSIS
  'GOLD MOUND'
  1 GALLON
- ALOE 'BLUE ELF'
  BLUE ELF ALOE
  1 GALLON
- BOUGAINVILLEA 'BARBARA KARST'
  BOUGAINVILLEA
  5 GALLON

1/2" MINUS MADISON GOLD
DECOMPOSED GRANITE
2" DEPTH IN ALL LANDSCAPE AREAS

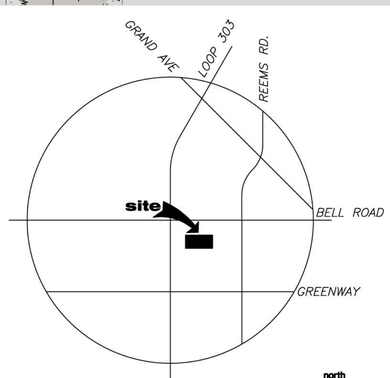

vicinity map
scale: n.t.s.

north

LANDSCAPE PLAN

SCALE: 1" = 30'-0"

0 15' 30' 60'

SCALE: 1" = 30'

NORTH

PROPOSED SELF-STORAGE

LOOP 303 & BELL ROAD
SURPRISE, ARIZONA
DATE: 04-07-2016 (PRELIMINARY)

©2016 RKAA ARCHITECTS, INC. ALL RIGHTS RESERVED. THIS DRAWING IS AN INSTRUMENT OF SERVICE. IT IS THE PROPERTY OF RKAA ARCHITECTS, INC. AND MAY NOT BE DUPLICATED, USED OR DISCLOSED WITHOUT WRITTEN PERMISSION OF THE ARCHITECT.

La.01

RKAA ARCHITECTS, INC

REGISTERED LANDSCAPE ARCHITECT
CERTIFICATE NO.
27166
TIMOTHY J. McQUEEN
Date Signed 04.18.16
ARIZONA, U.S.A.
EXPIRES 06/30/2017

T.J. McQUEEN & ASSOCIATES, INC.
LANDSCAPE ARCHITECTURE
URBAN DESIGN
SITE PLANNING
8433 East Cholla St., Suite 101
Scottsdale, Arizona 85260
P. (602) 265-0320 F. (602) 266-6619
EMAIL: timmcqueen@tjmla.net

T.J. McQUEEN & ASSOC., INC. LANDSCAPE ARCHITECTURE (T.J.M.L.A.) EXPRESSLY RESERVES ITS COMMON LAW COPYRIGHT & OTHER PROPERTY RIGHTS IN THESE PLANS. THESE PLANS ARE NOT TO BE REPRODUCED, CHANGED OR COPIED IN COPIED IN ANY FORM OR MANNER WHATSOEVER, NOR ARE THEY TO BE ASSIGNED TO ANY THIRD PARTY WITHOUT FIRST OBTAINING THE EXPRESSED WRITTEN PERMISSION & CONSENT FROM TJMLA.